





Ground Floor
Scale 1:100

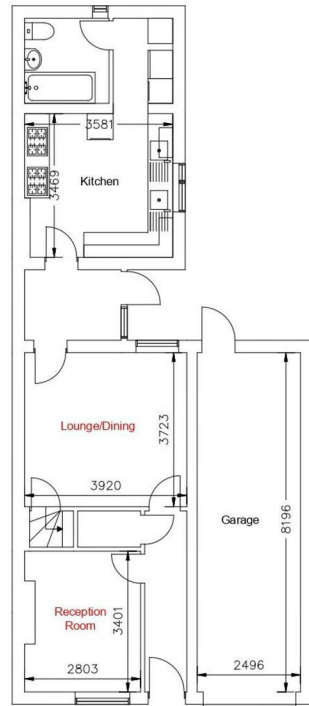


First Floor
Scale 1:100

 

Rev	Description	Date	By	Project
 ANJUM DESIGN Anjum Design Limited, 435 Stretford Road, Shirley, Solihull B90 4AA info@anjumdesign.co.uk				
Scales:		Drawn by:	Date:	Status:
As shown @ A3		RM	April 2026	
Title:				
Proposed Floor Plans				
Orig. No.:			Rev:	
PL04				

£4,500 Per Month
0 Bed House - Terraced
located in Butler Street

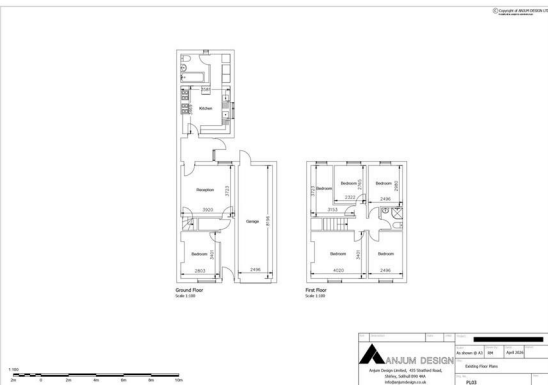

DIRECTIONS

CONTACT

West Midlands House
Gipsy Lane
Willenhall
West Midlands
WV13 2HA

E: info@redstones.co.uk

T: 01922 235 350

<http://www.redstones.co.uk>

