

The content of this drawing is subject to the provision of the Copyright Act 1956.
Work to figured dimensions only.
Site dimensions are to be checked before work is started.
Any discrepancy whatsoever between any information contained on this drawing and any other document or drawing must be drawn to the attention of the Architect by the Contractor before the work is executed.
IF IN DOUBT ASK IMMEDIATELY.

NOTES:

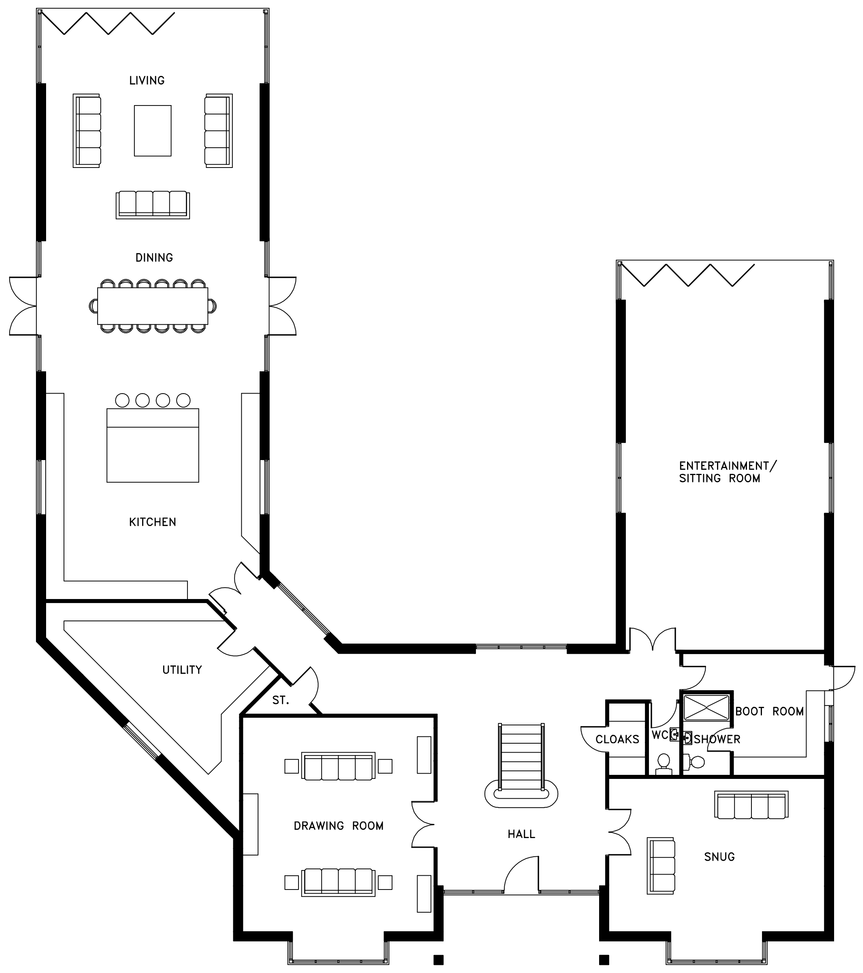


GROUND FLOOR PLAN

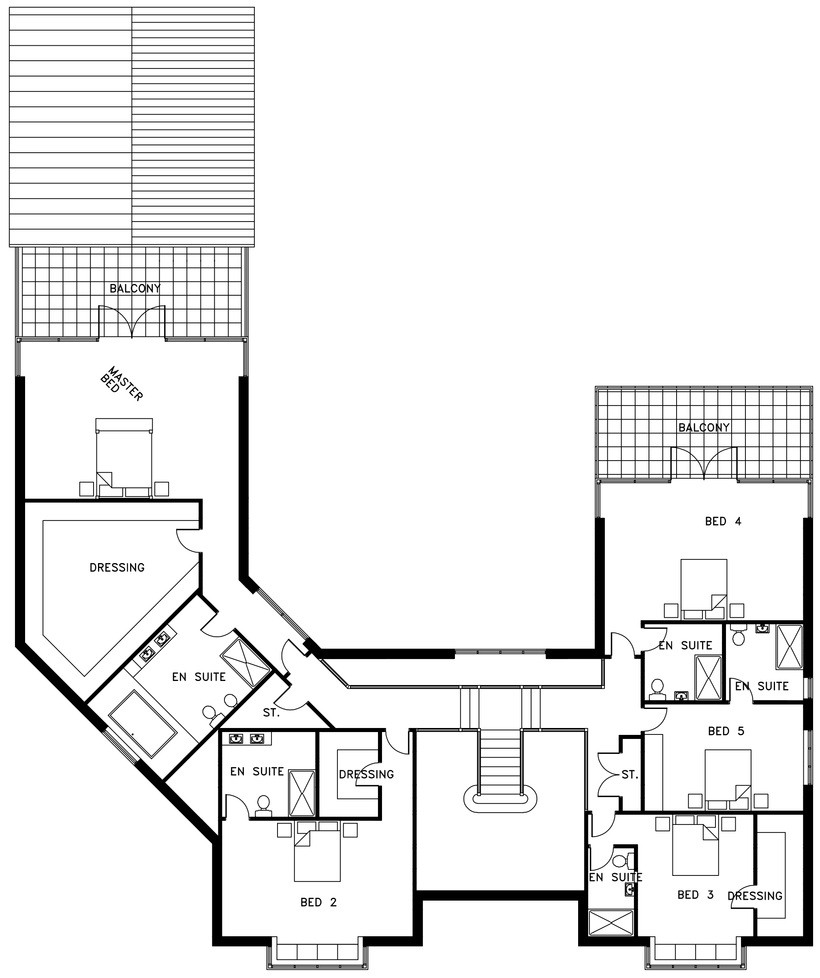


FIRST FLOOR PLAN




FRONT ELEVATION

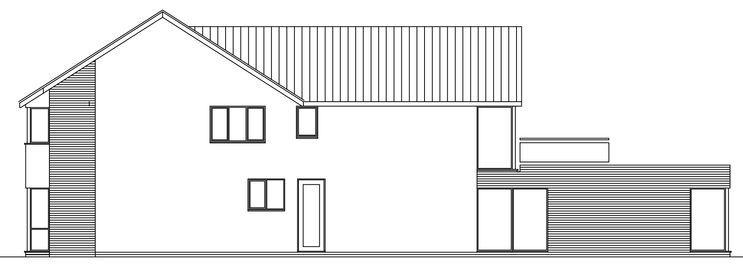


SIDE ELEVATION

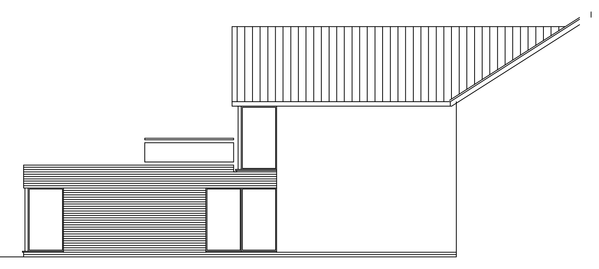


SIDE ELEVATION

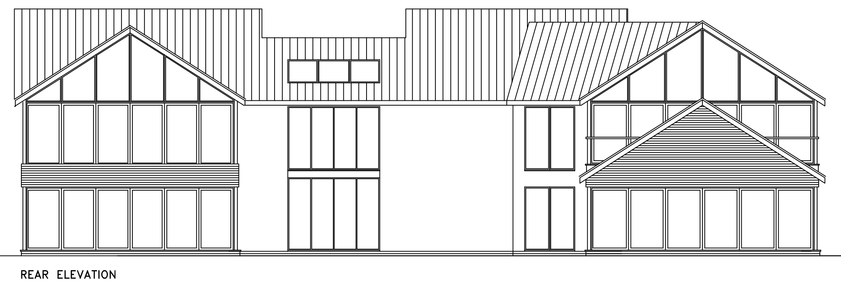

REAR ELEVATION

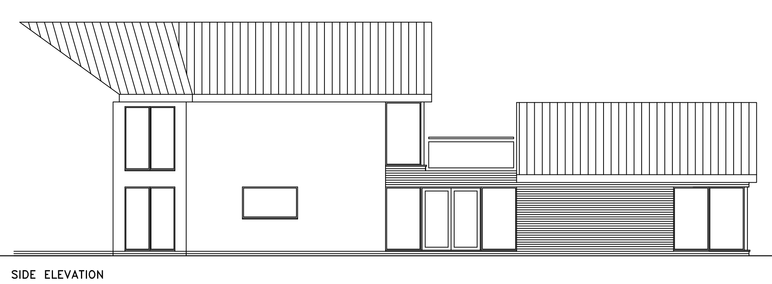

SIDE ELEVATION

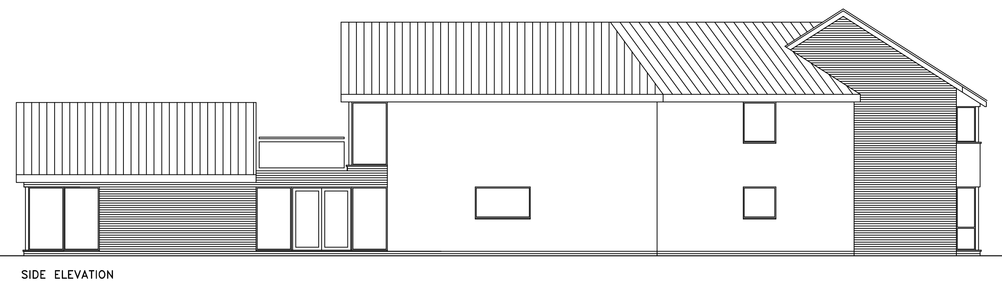

SIDE ELEVATION

DESCRIPTION	DATE	REV

ARCHITECTURE AND DESIGN
Appleby, Bretton Lane, Bretton, Chester, CH4 0DX.
TELEPHONE : 07786 328972
E MAIL : info@architectureanddesign.co.uk

CLIENT
BROUGHTON HALL ESTATES LIMITED

JOB TITLE
GORSE FARM, WORTHENBURY.

DRAWING TITLE
PROPOSED FLOOR PLANS AND ELEVATIONS

DATE:	DRAWN BY:
JUL 23	JP
SCALE: 1:100	

JOB NO.	DRAWING NUMBER	REV
F1705	15	