

The content of this drawing is subject to the provision of the Copyright Act 1956.
Work to figured dimensions only.
Site dimensions are to be checked before work is started.
Any discrepancy whatsoever between any information contained on this drawing and any other document or drawing must be drawn to the attention of the Architect by the Contractor before the work is executed.
IF IN DOUBT ASK IMMEDIATELY.

NOTES:

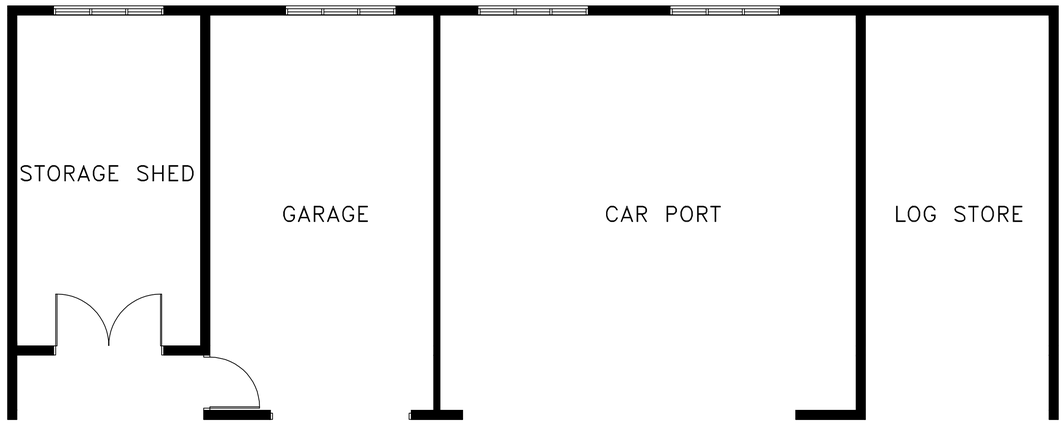


GROUND FLOOR PLAN

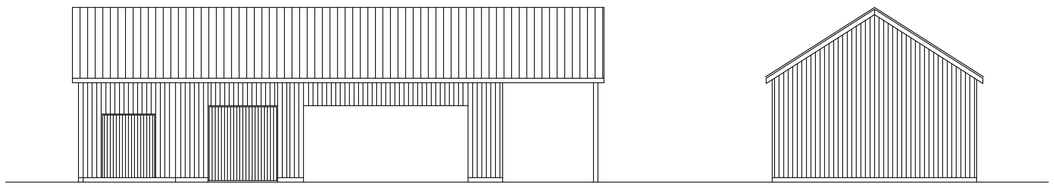

FRONT ELEVATION

SIDE ELEVATION

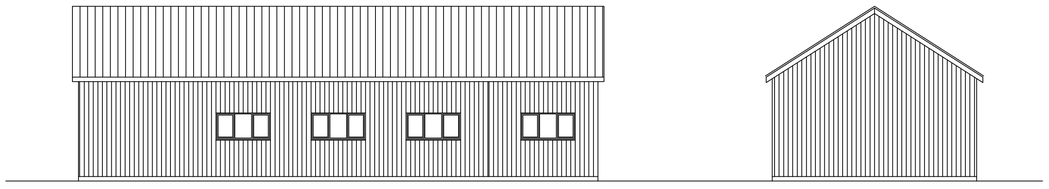

REAR ELEVATION

SIDE ELEVATION

DESCRIPTION	DATE	REV

ARCHITECTURE AND DESIGN

Appleby, Bretton Lane, Bretton, Chester, CH4 0DX.
TELEPHONE : 07786 328972 OR 07707 523921
E MAIL : info@jparchitectureanddesign.co.uk

CLIENT
BROUGHTON HALL ESTATES LIMITED

JOB TITLE
GORSE FARM, WORTHENBURY

DRAWING TITLE
PROPOSED FLOOR PLANS AND ELEVATIONS FOR GARAGE BLOCK

DATE:	DRAWN BY:
JUL 23	JP
SCALE: 1:50, 1:100	

JOB NO.	DRAWING NUMBER	REV
F1705	14	