

# 4 Bed
# House - Detached
# located
# in Shavington

£2,950 Per Calendar Month








LARCH PROPERTY

# Puseydale Farm

## Total Approx. Floor Area 3397 Sq.ft. (315.6 Sq.M.)

Surveyed and drawn by Lens Media for illustrative purposes only. Not to scale. Whilst every attempt was made to ensure the accuracy of the floor plan, all measurements are approximate and no responsibility is taken for any error.

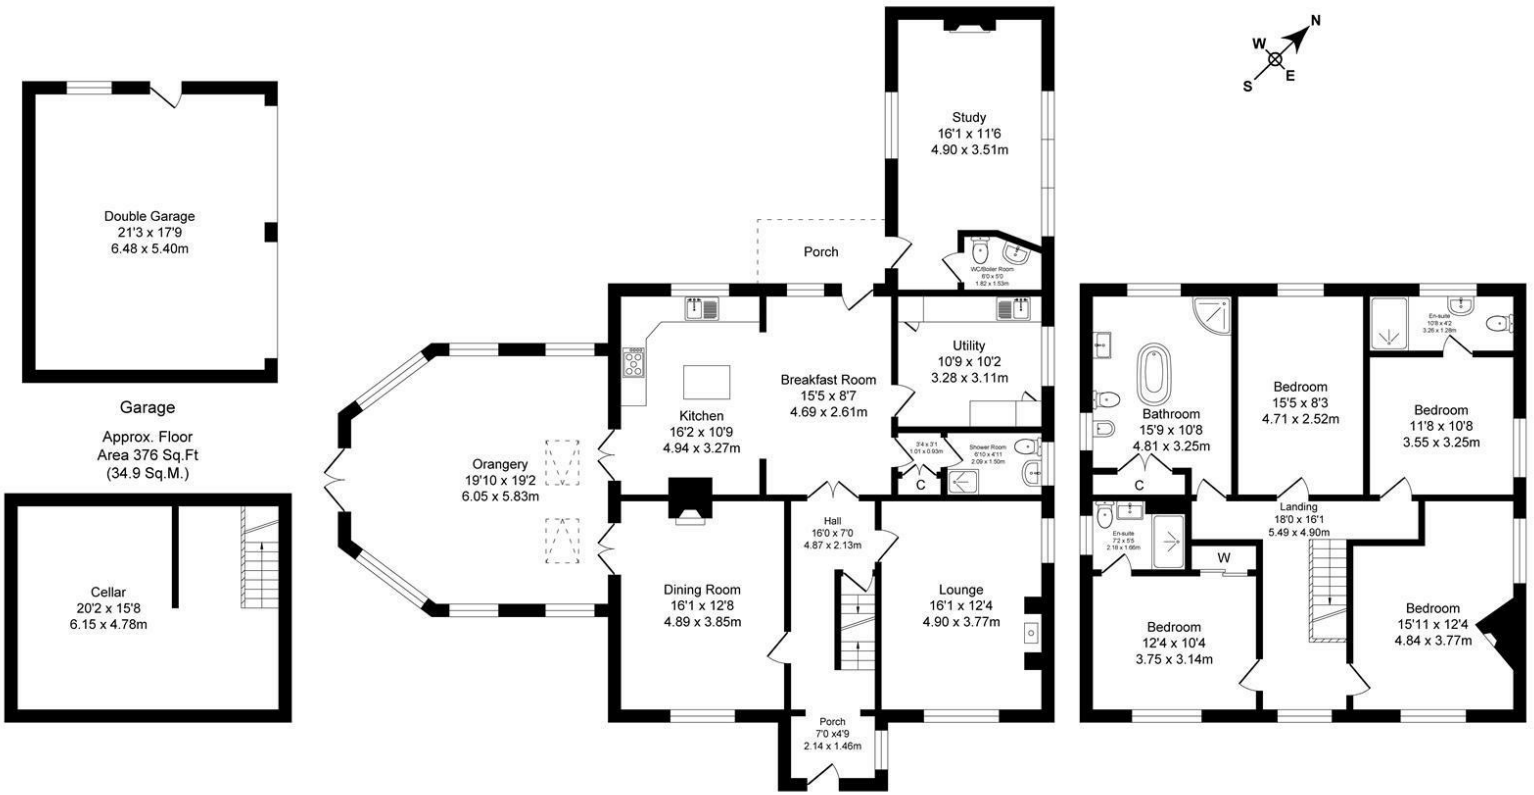


Cellar


Approx. Floor
Area 315 Sq.Ft
(29.3 Sq.M.)

Ground Floor

Approx. Floor
Area 1672 Sq.Ft
(155.3 Sq.M.)

First Floor

Approx. Floor
Area 1034 Sq.Ft
(96.1 Sq.M.)

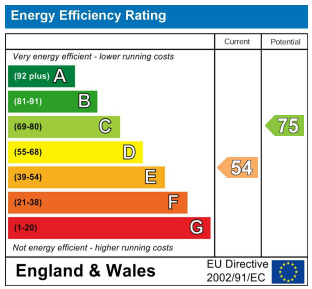


DIRECTIONS

CONTACT


Franks Barn Preston On Severn
Uffington
Shrewsbury
Shropshire
SY4 4TB

E: info@larch-property.co.uk
T: 01743 709249
https://larch-property.co.uk/


LARCH PROPERTY