

3 Bed
Barn Conversion
located in Atcham

£2,750 Per Month








LARCH PROPERTY

Grayling

Total Approx. Floor Area 1336 Sq.ft. (124.1 Sq.M.)

Surveyed and drawn by Lens Media for illustrative purposes only. Not to scale. Whilst every attempt was made to ensure the accuracy of the floor plan, all measurements are approximate and no responsibility is taken for any error.

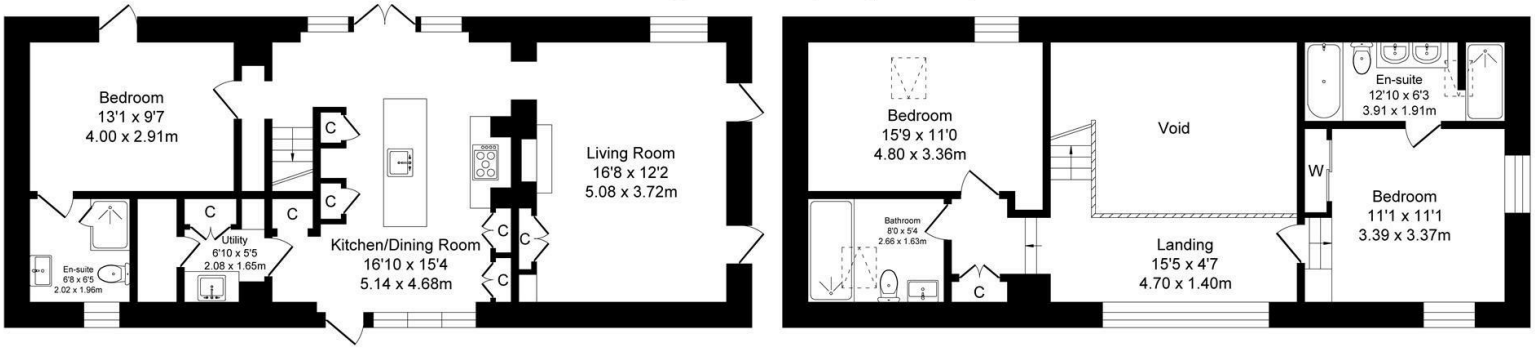


Ground Floor

Approx. Floor
Area 760 Sq.Ft
(70.6 Sq.M.)

First Floor

Approx. Floor
Area 576 Sq.Ft
(53.5 Sq.M.)

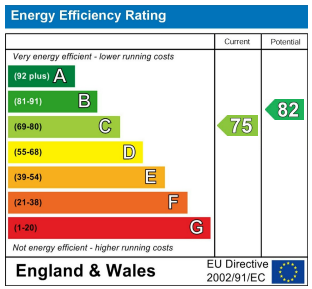

DIRECTIONS

CONTACT

Franks Barn Preston On Severn
Uffington
Shrewsbury
Shropshire
SY4 4TB

E: info@larch-property.co.uk
T: 01743 709249
https://larch-property.co.uk/

LARCH PROPERTY