
HUNTERS®
HERE TO GET you THERE
63 Castlehills, Castleside, Consett, DH8 9RL
HUNTERS®

63 Castlehills, Castleside, Consett, DH8 9RL

Asking Price £245,000

A well-presented bungalow situated in the desirable village of Castleside, near Consett, offering thoughtfully arranged single-storey living in a popular residential setting.

The accommodation features a bright and inviting living room, enhanced by large windows and a feature fireplace, creating a comfortable space to relax and unwind. The kitchen is well-proportioned with ample natural light and space for dining, making it ideal for both everyday use and entertaining.

There are two generous double bedrooms. The principal bedroom benefits from built-in wardrobes and a private en-suite, while the second bedroom offers versatility as a guest room, home office or additional living space. A separate bathroom serves the rest of the property.

Externally, the bungalow offers off-street parking along with a single garage, providing both convenience and useful storage.

Castleside is a sought-after village with easy access to Consett town centre, where a range of supermarkets, shops, cafés and essential amenities can be found. The area is well connected by regular bus services to Durham, Newcastle and neighbouring towns, making it a practical location for commuters.

Surrou cling
routes
appeal.

Council

This ap

Hunters Consett 15 Victoria Road, Consett, DH8 5BQ | 01207 593838
consett@hunters.com | www.hunters.com

This Hunters business is independently owned and operated by Feet Squared Ltd | Registered Address: 124 City Road, London, EC1V 2NX | Registered Number: 8535599 England and Wales | VAT No: 501 5893 03 with the written consent of Hunters Franchising Limited.

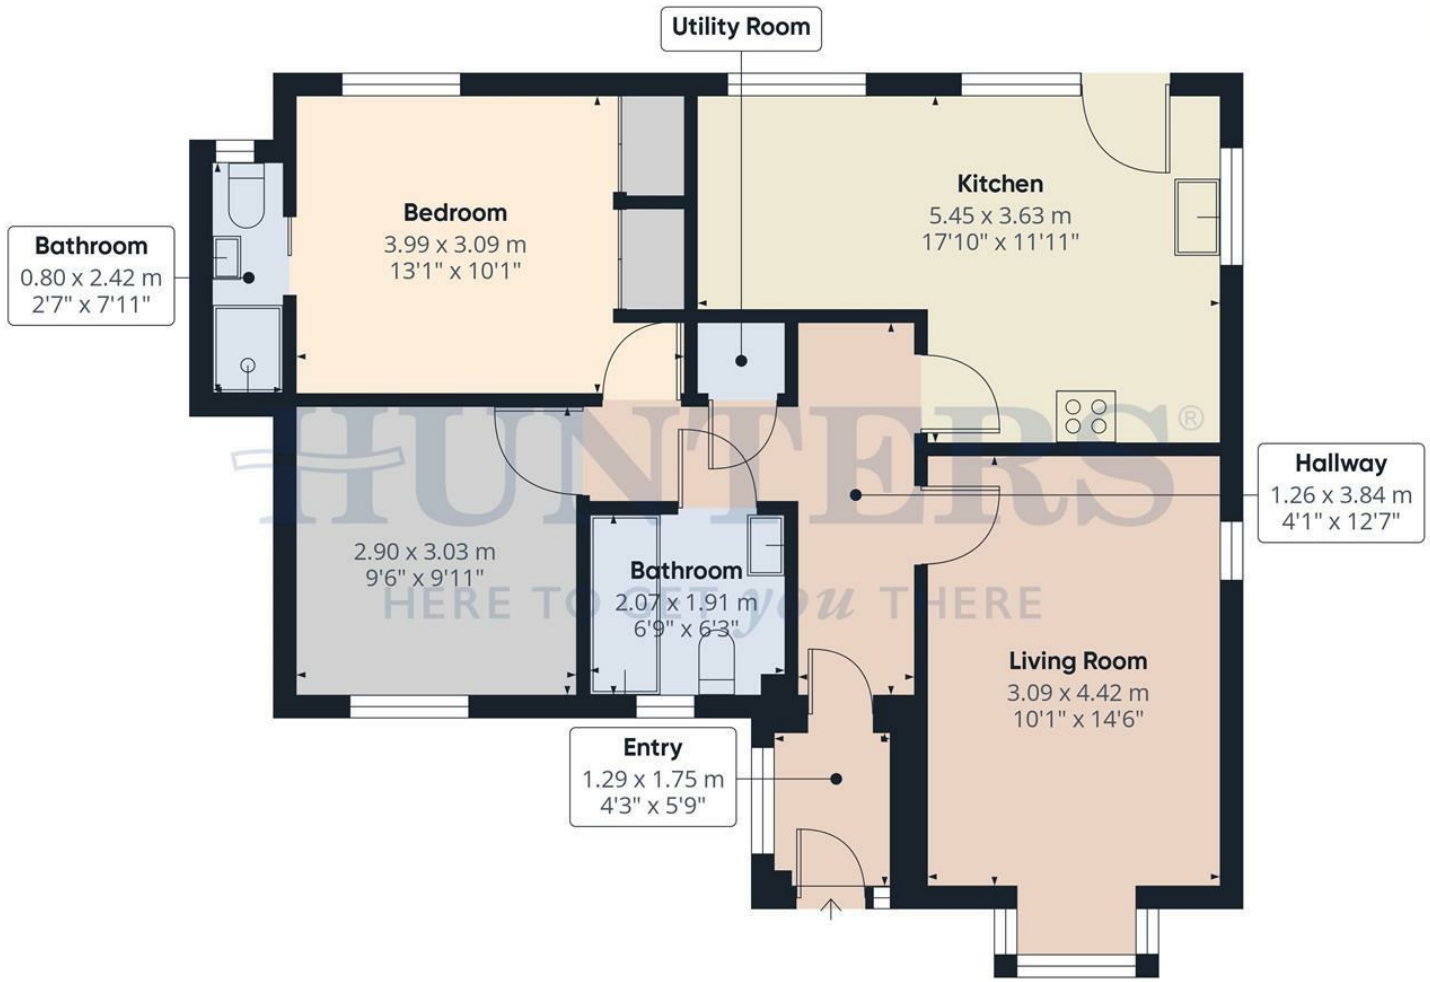

HUNTERS
HERE TO GET *you* THERE

Approximate total area(1)

69.1 m²

745 ft²

(1) Excluding balconies and terraces

Calculations reference the RICS IPMS 3C standard. Measurements are approximate and not to scale. This floor plan is intended for illustration only.

GIRAFFE360

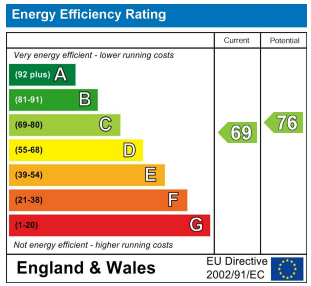

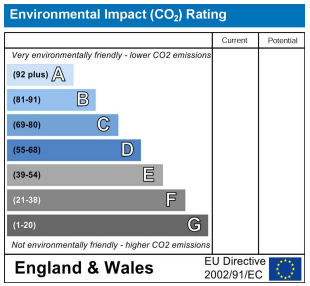

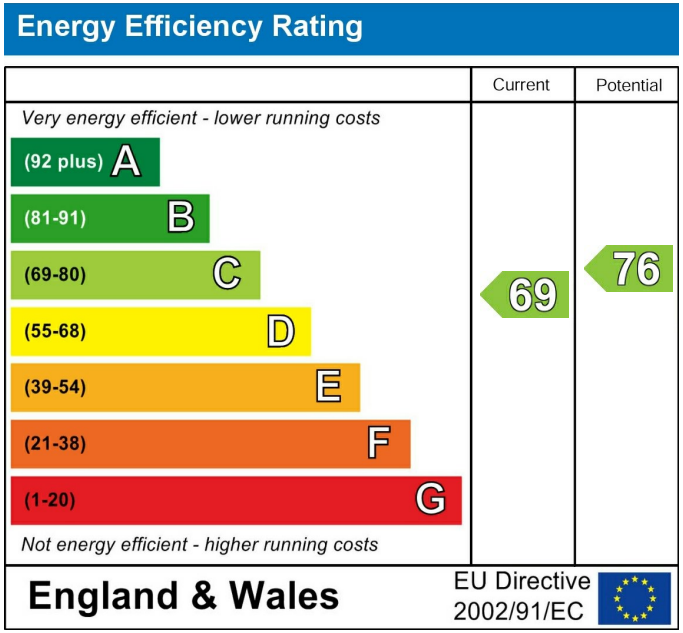

These particulars are intended to give a fair and reliable description of the property but no responsibility for any inaccuracy or error can be accepted and do not constitute an offer or contract. We have not tested any services or appliances (including central heating if fitted) referred to in these particulars and the purchasers are advised to satisfy themselves as to the working order and condition. If a property is unoccupied at any time there may be reconnection charges for any switched off/disconnected or drained services or appliances - All measurements are approximate. If you are thinking of selling your home or just curious to discover the value of your property, Hunters would be pleased to provide free, no obligation sales and marketing advice. Even if your home is outside the area covered by our local offices we can arrange a Market Appraisal through our national network of Hunters estate agents.


HUNTERS


HUNTERS


HOME
HUNTERS


HUNTERS


