
HUNTERS®
HERE TO GET you THERE
15 Fifth Street, Consett, DH8 7LP
HUNTERS®
HERE TO GET you THERE

15 Fifth Street, Consett, DH8 7LP

Offers Over £130,000

An immaculate two-bedroom terraced bungalow situated in the popular residential area of Crookhall, near Consett, offered to the market with no onward chain and the added benefit of off-road parking.

Refurbished to a high standard throughout, the property boasts fresh white décor, modern finishes and a bright, welcoming feel. The spacious reception room features a large window and contemporary flooring, providing a versatile space for relaxing and dining.

The modern kitchen is fitted with sleek white units, wood-effect worktops and an integrated oven and hob, combining style with practicality.

There are two well-proportioned double bedrooms, both featuring neutral carpeting and plenty of natural light. The impressive bathroom is finished with modern tiling and comprises a freestanding bath, separate shower, WC and vanity basin.

Externally, the property benefits from a front garden and a low-maintenance rear outdoor space, accessed directly from the kitchen. Off-road parking adds further convenience.


Located on Fifth Street in Crookhall, the bungalow is conveniently situated a short drive away from Consett town centre, with its range of shops, nect
the are
surrour

Combir for
first-tin

Early vi

Hunters Consett 15 Victoria Road, Consett, DH8 5BQ | 01207 593838
consett@hunters.com | www.hunters.com

This Hunters business is independently owned and operated by Feet Squared Ltd | Registered Address: 124 City Road, London, EC1V 2NX | Registered Number: 8535599 England and Wales | VAT No: 501 5893 03 with the written consent of Hunters Franchising Limited.

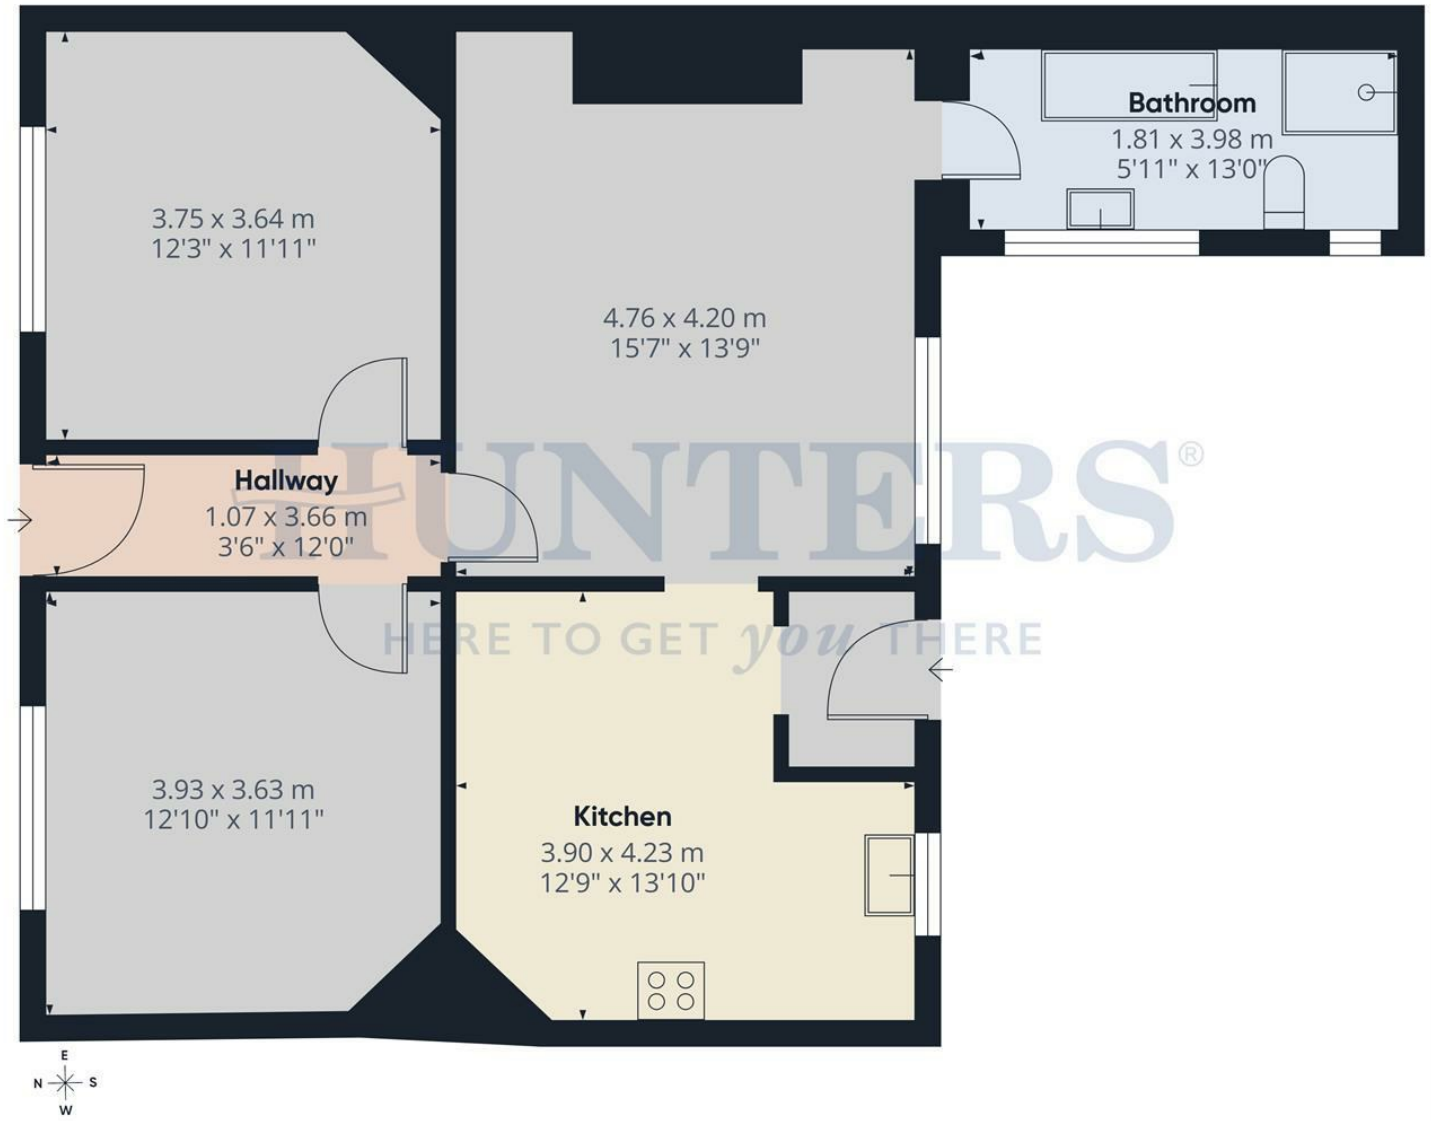

HUNTERS®
HERE TO GET *you* THERE


Approximate total area(1)


74.2 m²
798 ft²


(1) Excluding balconies and terraces

Calculations reference the RICS IPMS 3C standard. Measurements are approximate and not to scale. This floor plan is intended for illustration only.

GIRAFFE360

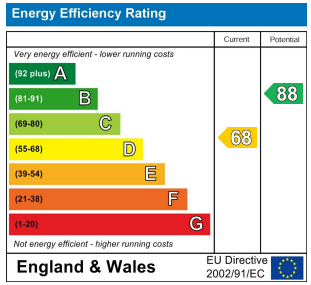

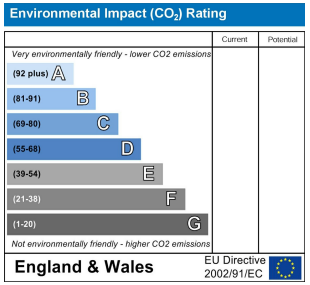

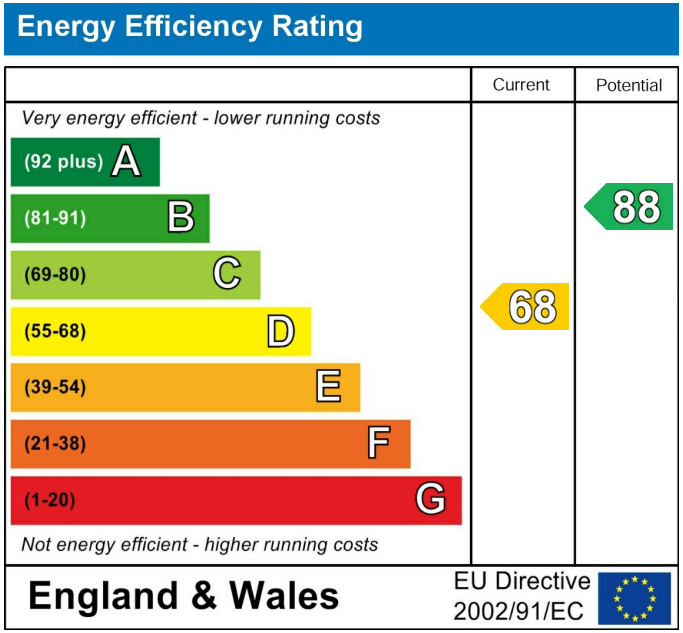

These particulars are intended to give a fair and reliable description of the property but no responsibility for any inaccuracy or error can be accepted and do not constitute an offer or contract. We have not tested any services or appliances (including central heating if fitted) referred to in these particulars and the purchasers are advised to satisfy themselves as to the working order and condition. If a property is unoccupied at any time there may be reconnection charges for any switched off/disconnected or drained services or appliances - All measurements are approximate. If you are thinking of selling your home or just curious to discover the value of your property, Hunters would be pleased to provide free, no obligation sales and marketing advice. Even if your home is outside the area covered by our local offices we can arrange a Market Appraisal through our national network of Hunters estate agents.


HUNTERS
HERE TO GET YOU THERE


HUNTERS
HERE TO GET YOU THERE


HUNTERS
HERE TO GET YOU THERE


HUNTERS
HERE TO GET YOU THERE


HUNTERS


HUNTERS


HUNTERS


HUNTERS


HUNTERS
HERE TO GET YOU THERE


HUNTERS
HERE TO GET YOU THERE


HUNTERS
HERE TO GET YOU THERE


HUNTERS
HERE TO GET YOU THERE


HUNTERS


HUNTERS


HUNTERS


HUNTERS


HUNTERS
HERE TO GET you THERE