



HUNTERS®
HERE TO GET *you* THERE

2   |  |  D

Broad Lane, London, N15

Offers In Excess Of £375,000



Situated on Broad Lane, N15, this presentable two bedroom ground floor garden flat offers comfortable and practical living accommodation in a very convenient location. The property is offered chain free with a 100+ year lease, making it an appealing choice.

The accommodation comprises a welcoming reception/living room with direct access to the private south facing garden, a separate kitchen with grey , two well proportioned bedrooms and a three piece bathroom suite. Being positioned on the ground floor provides easy access and convenience, while the garden offers a valuable extension of the living space. The property also provides an excellent opportunity for a new owner to add their own style and personal touches.

Broad Lane is well placed for the amenities, supermarkets, cafés and an array of transport links with Tottenham Hale station a 5 minute walk away, taking you into central London within 16 minutes and numerous bus routes connecting you to the surrounding N15 area and beyond. An internal viewing is highly recommended to fully appreciate the accommodation, private garden and convenient location.


Lease - 101 Years

EPC - C

Council Tax - C


Ground Rent - £10 pa


Service Charge - TBC

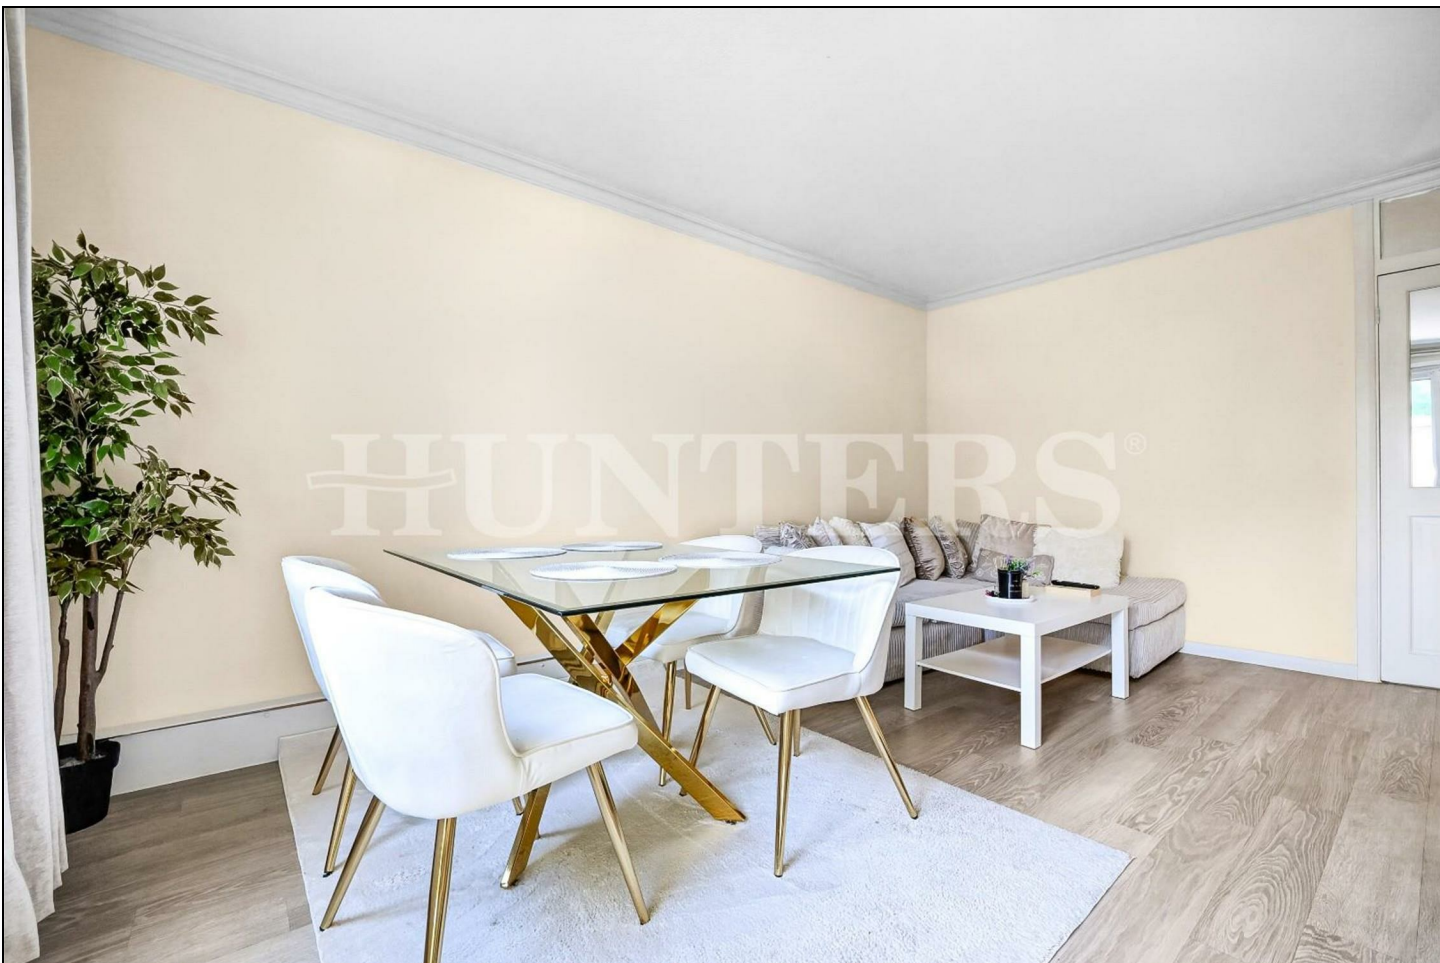

KEY FEATURES

- Chain-free
- 5 minute walk to Tottenham Hale Station
 - Lease remaining - 101 years
 - Private south facing garden flat
 - Two double bedrooms
- Bright and spacious reception room
 - Good transport links nearby
 - 10 minute walk to River Lea and Walthamstow Wetlands
- Council Tax - C
- EPC - C


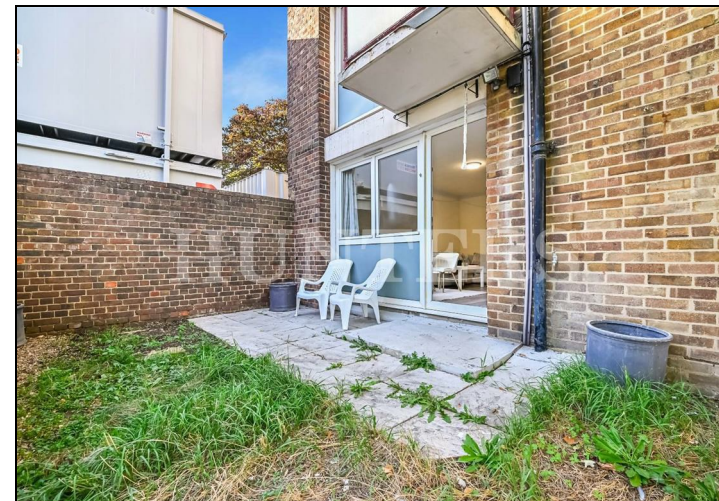


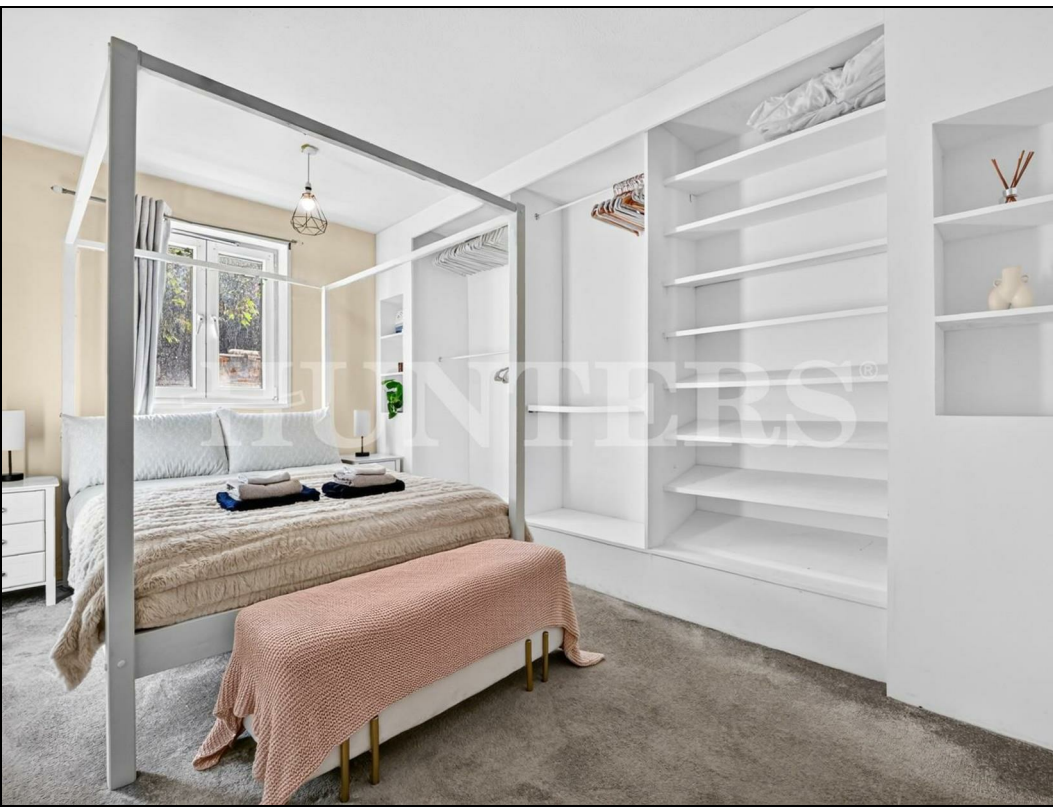




Broad Lane N15

Approximate Gross Internal Area = 717 Sq Ft - 66.61 Sq M
Approximate Gross Shed Area = 93 Sq Ft - 8.64 Sq M

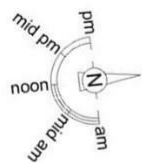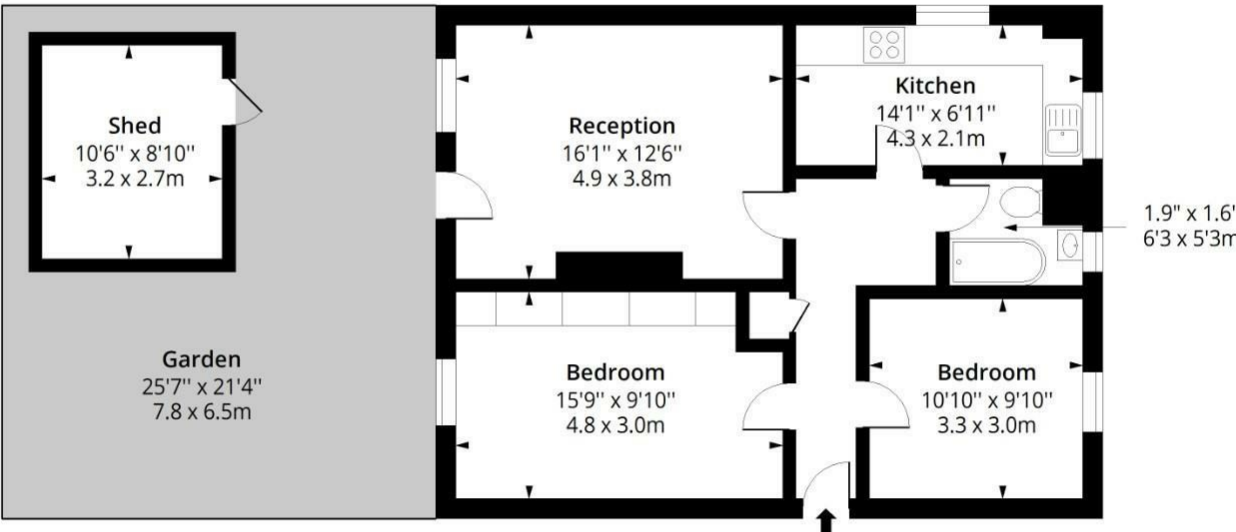

Ground Floor
Floor Area 717 Sq Ft - 66.61 Sq M

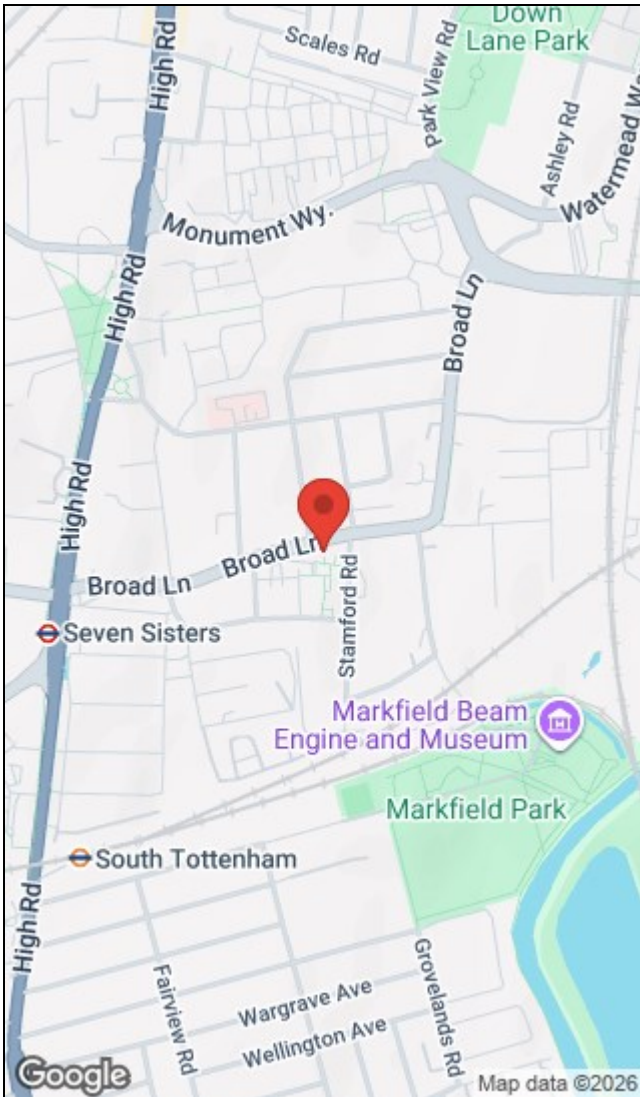

Measured according to RICS IPMS2. Floor plan is for illustrative purposes only and is not to scale. Every attempt has been made to ensure the accuracy of the floor plan shown, however all measurements, fixtures, fittings and data shown are an approximate interpretation for illustrative purposes only. 1 sq m = 10.76 sq feet.

Energy Efficiency Rating			Environmental Impact (CO ₂) Rating		
	Current	Potential		Current	Potential
Very energy efficient - lower running costs			Very environmentally friendly - lower CO ₂ emissions		
(92 plus) A			(92 plus) A		
(81-91) B			(81-91) B		
(69-80) C			(69-80) C		
(55-68) D			(55-68) D		
(39-54) E			(39-54) E		
(21-38) F			(21-38) F		
(1-20) G			(1-20) G		
Not energy efficient - higher running costs			Not environmentally friendly - higher CO ₂ emissions		
England & Wales			England & Wales		
EU Directive 2002/91/EC			EU Directive 2002/91/EC		

284 High Road, Tottenham, London, N15 4AJ | 0208 261 7570
tottenham@hunters.com | www.hunters.com



This Hunters business is independently owned and operated by Alexander Williams Ltd : Registered Address: 284 High Road, London, England, N15 4AJ : Registered Number: 10411714 England and Wales : VAT No: 255 9446 70 with the written consent of Hunters Franchising Limited.