
HUNTERS®
HERE TO GET you THERE
2
1
1
C

Ashmore Road, London, W9

Guide Price £550,000


HUNTERS®
HERE TO GET *you* THERE

Elegant 2-bedroom apartment featuring a stunning Open-Plan kitchen/living area and a coveted Undemised roof terrace. Set on the first floor of a Victorian terrace on a quiet Ashmore Road cul-de-sac, moments from Queen's Park. Beautifully zoned interiors with mid-century charm

223 West End Lane, West Hampstead, London, NW6 1XJ I 0207 431 4777
westhampsteadsales@hunters.com I www.hunters.com


The Property Ombudsman
APPROVED CODE TRADINGSTANDARDS.UK


This Hunters business is independently owned and operated by Starside Estates Limited | Registered Address: 29 Oakwood Park Road, London, N14 6QB | Registered Number: 6741529 England and Wales | VAT No: 943 9575 77 with the written consent of Hunters Franchising Limited.

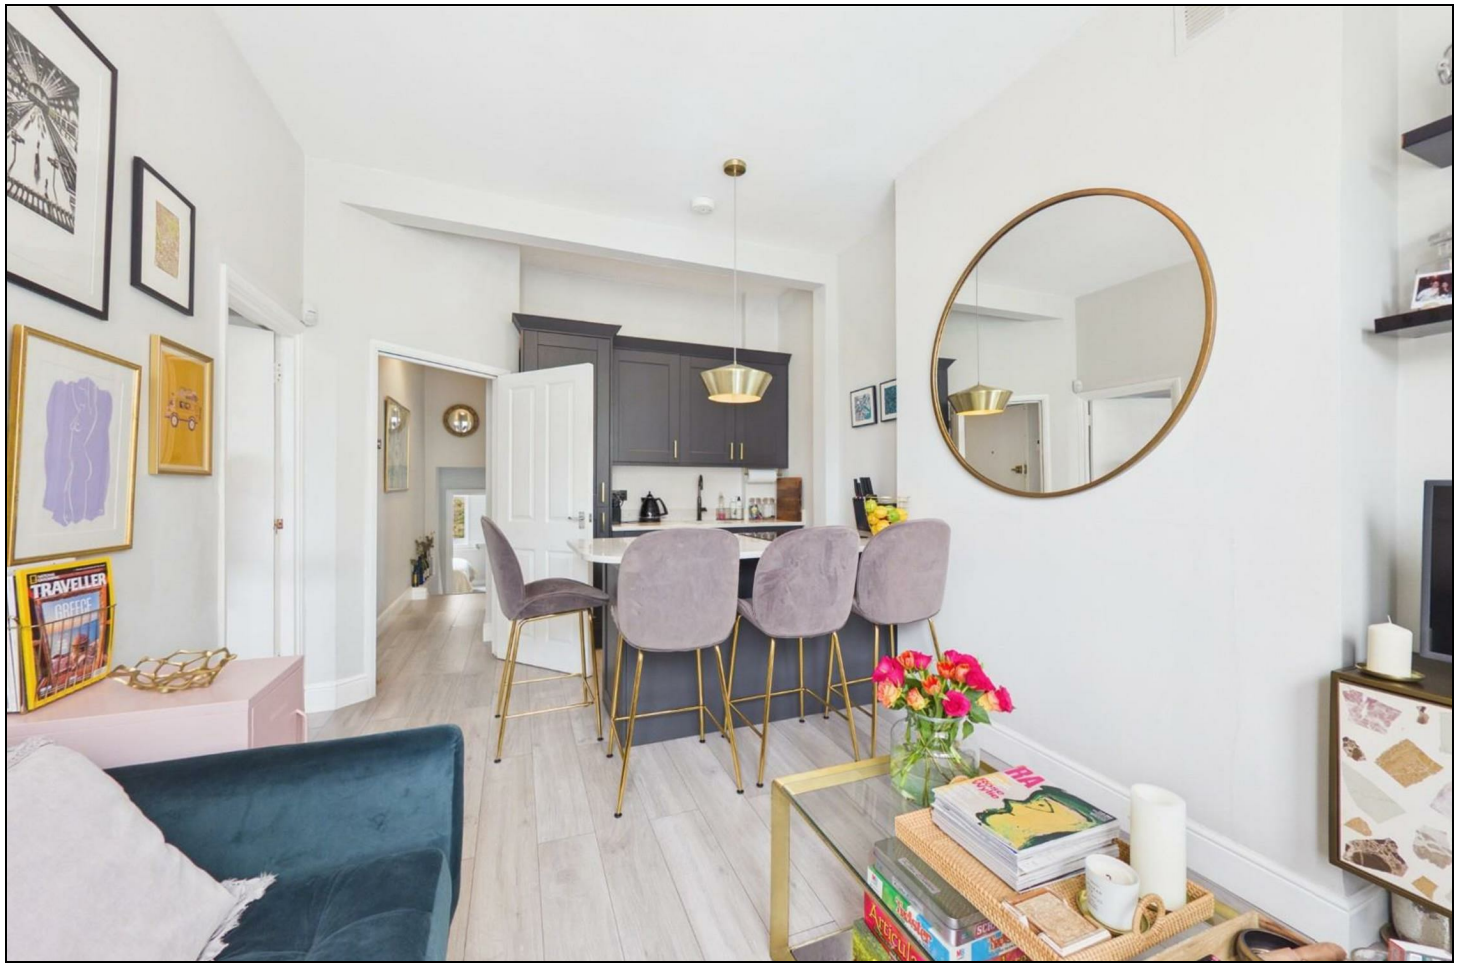


KEY FEATURES

- Two-Bedroom First Floor Apartment
- Stunning Open-Plan Kitchen & Living Area
- Set Within a Handsome Victorian Terrace
- Quietly Positioned on a Peaceful W9 Cul-de-Sac
- Moments from Queen's Park & Tiverton Green
- Flooded with Natural Light & Bespoke Window Shutters
- Excellent Transport Links & Close to Salusbury Road Boutiques

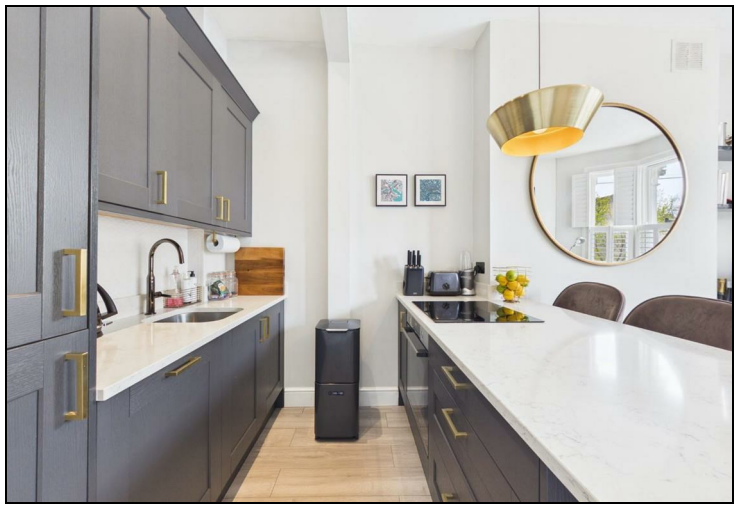

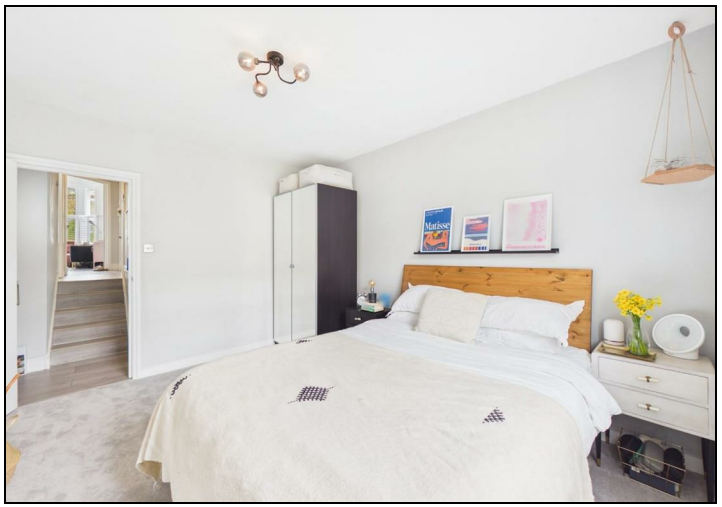


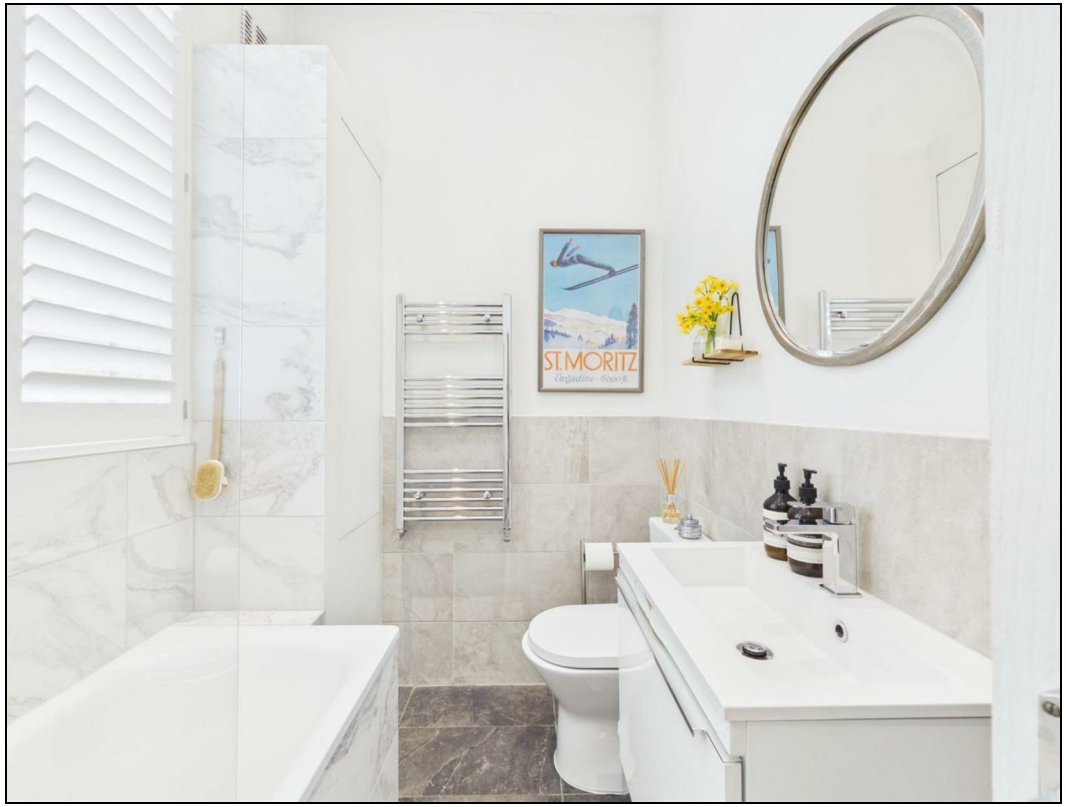



ST.MORITZ





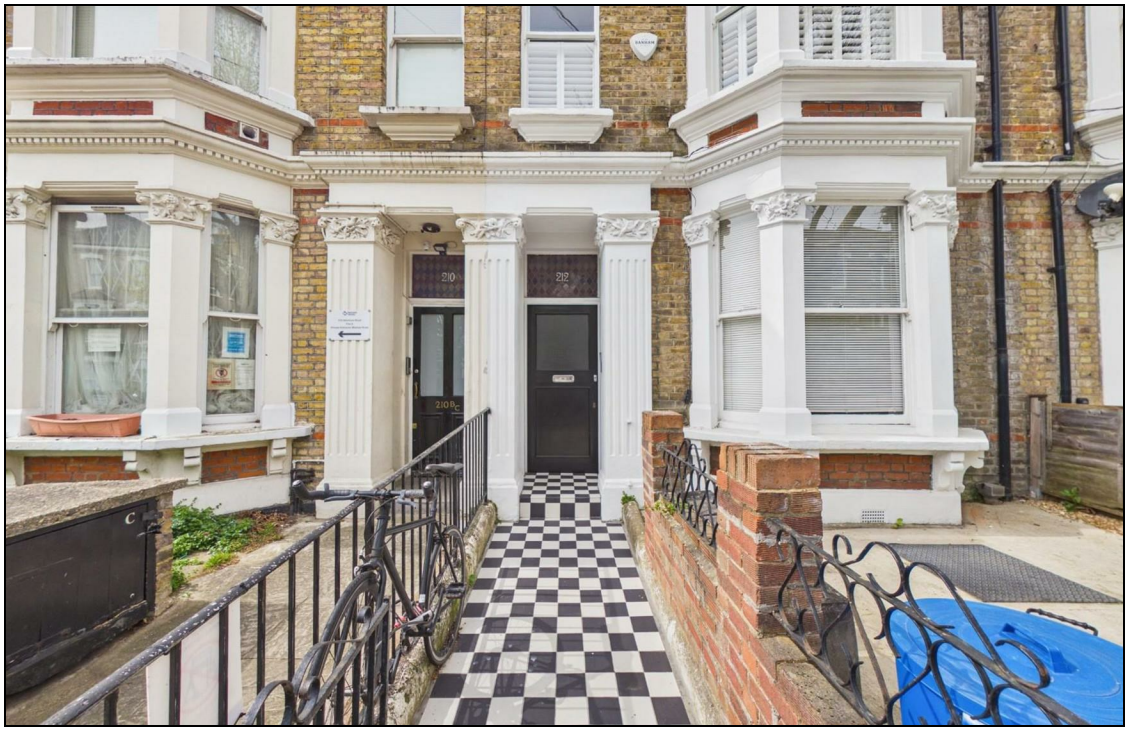

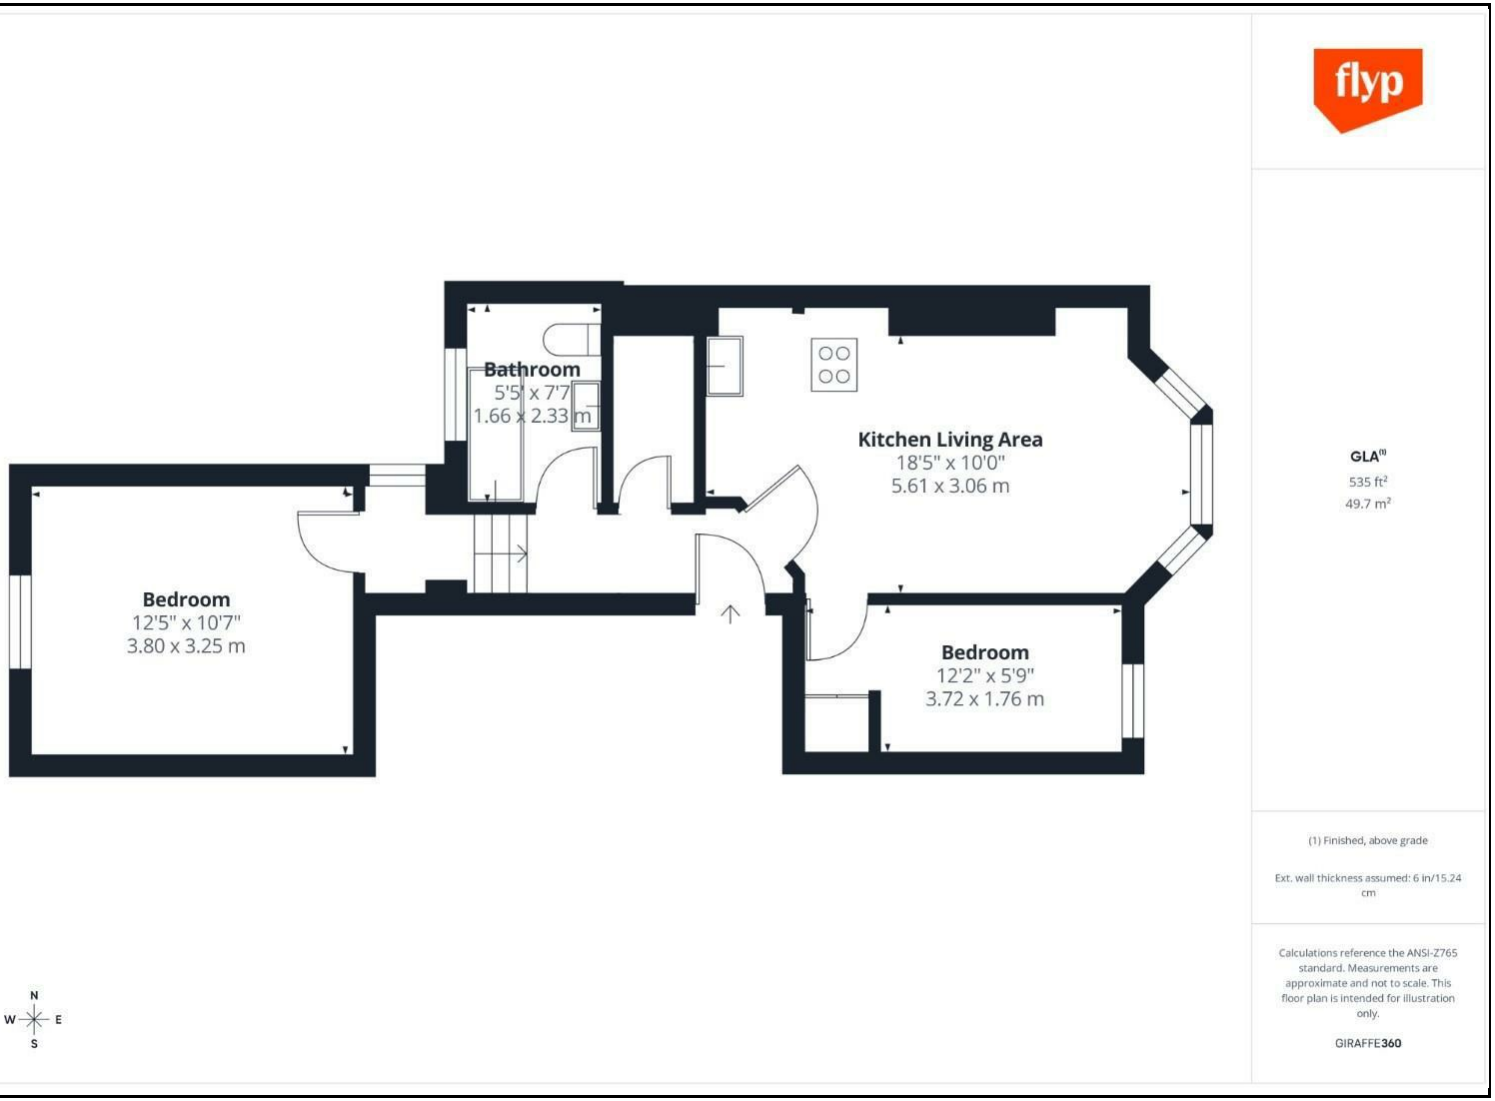

flyp


GLA(1)
535 ft²
49.7 m²


(1) Finished, above grade

Ext. wall thickness assumed: 6 in/15.24 cm

Calculations reference the ANSI-Z765 standard. Measurements are approximate and not to scale. This floor plan is intended for illustration only.

GIRAFFE360

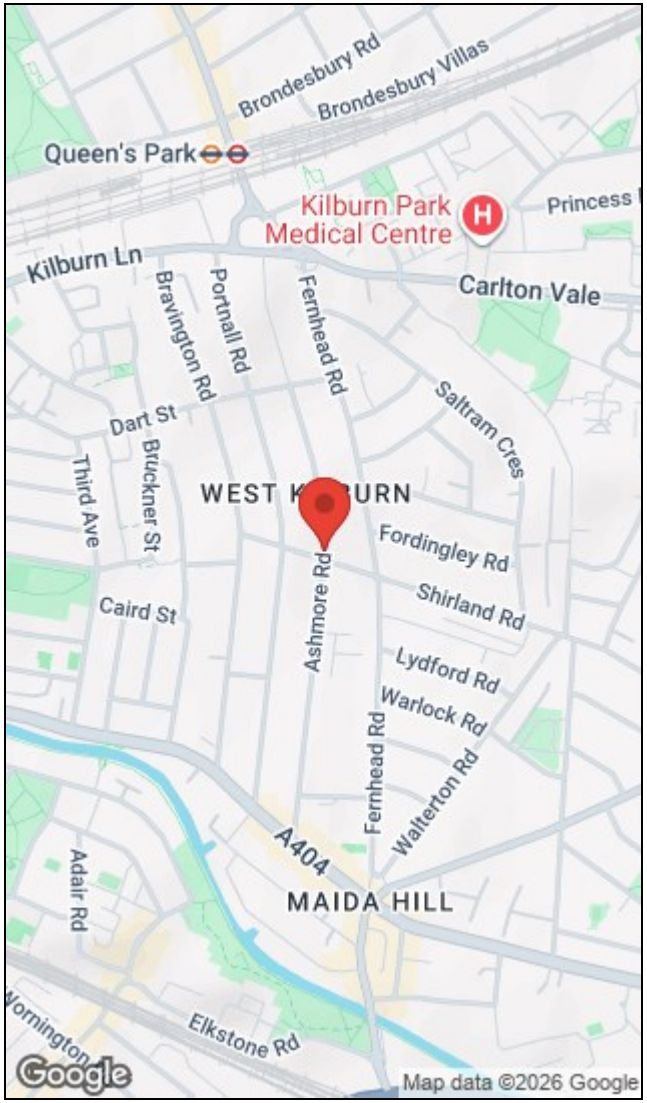

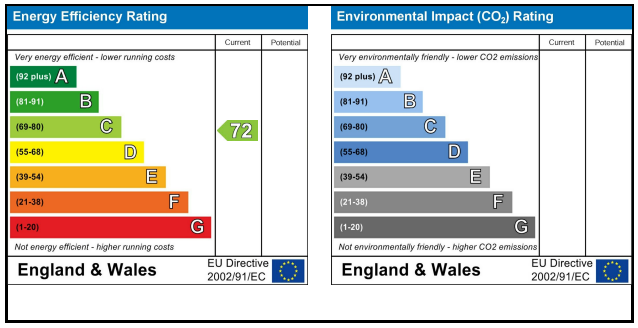

223 West End Lane, West Hampstead, London, NW6 1XJ I 0207 431 4777
westhampsteadsales@hunters.com I www.hunters.com

The Property Ombudsman

APPROVED CODE TRADINGSTANDARDS.UK

This Hunters business is independently owned and operated by Starside Estates Limited | Registered Address: 29 Oakwood Park Road, London, N14 6QB | Registered Number: 6741529 England and Wales | VAT No: 943 9575 77 with the written consent of Hunters Franchising Limited.