





\*\*\*\* IMMACULATE  
CONDITION \*\*\*\* This is an  
impressive family home  
offering an entrance hall  
with guest cloakroom,  
lounge with double doors  
onto the garden, family  
room/study, fitted dining  
kitchen also with doors onto  
the garden and a utility  
room. The first floor offers 4  
good size bedrooms, family  
bathroom and an en suite  
shower room. Enclosed  
garden, long drive and a  
single garage.



ABODE  
SALES & LETTINGS

## HALL

Entrance door into the hall with stairs to the first floor, under stairs storage cupboard, radiator and doors -

## CLOAKROOM

Low flush wc, wash hand basin and radiator.

## LOUNGE

Upvc double glazed window to the front and double doors to the rear, radiator.

## FAMILY ROOM/STUDY

Upvc double glazed windows to the side and the front and a radiator.

## DINING KITCHEN

Fitted wall mounted, base and drawer units with work surfaces and a sink and drainer unit. Fitted electric double oven, gas hob and an extractor hood, integrated fridge freezer and dishwasher. Upvc double glazed windows, doors onto the garden, radiator and a door to the utility room.

## UTILITY ROOM

Plumbing and space for a washing machine, work surface and radiator.

## FIRST FLOOR LANDING

Doors to -

## BEDROOM 1

Wardrobes, upvc double glazed windows and a radiator.

## EN SUITE

Shower, low flush wc, wash hand basin, chrome heater towel radiator and upvc double glazed window.

## BEDROOM 2

Wardrobes, upvc double glazed windows and a radiator.

## BEDROOM 3

Upvc double glazed windows and a radiator.

## BEDROOM 4

Upvc double glazed windows and a radiator.

## BATHROOM



Panel enclosed bath with shower and shower screen, low flush wc, wash hand basin, chrome heated towel radiator and upvc double glazed window.



## OUTSIDE

Front lawn with shrubs, side drive down to a single garage with up and over door. Gated access into the enclosed rear garden with lawn and paved patio.



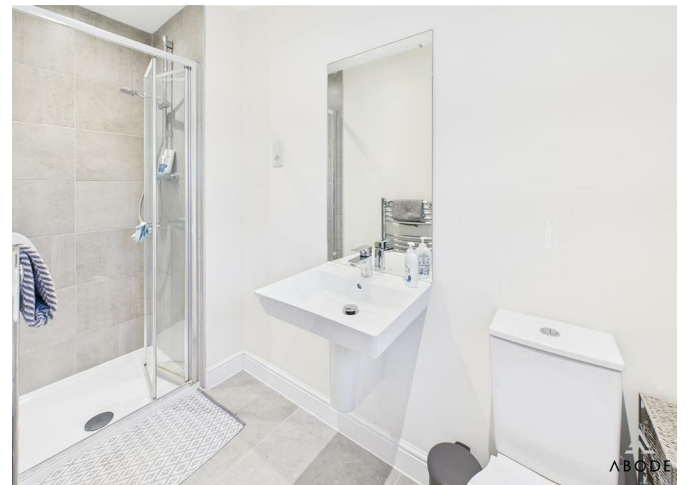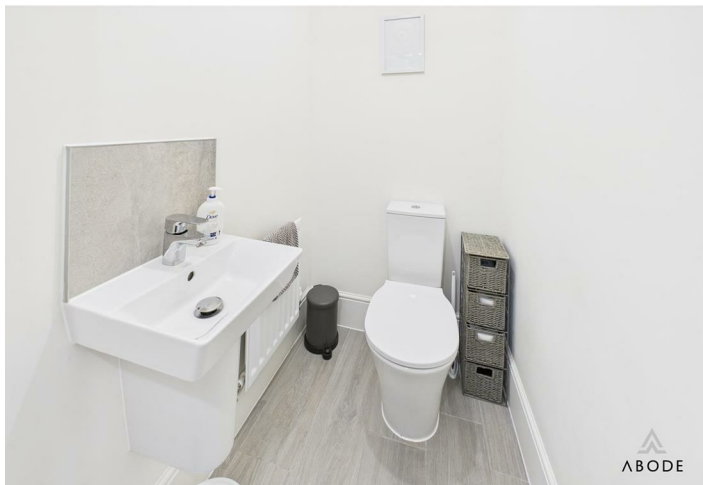



## AML Disclaimer - Derby/Swadlincote Office

In accordance with the Money Laundering, Terrorist Financing and Transfer of Funds (Information on the Payer) Regulations 2017, as amended, Abode Midlands Ltd is legally required to undertake appropriate anti-money laundering checks as part of the property buying and selling process.

All prospective purchasers proceeding with a property transaction will be required to complete appropriate identity verification and provide satisfactory information regarding their purchasing arrangements and source of funds. Where applicable, additional checks may be required for individuals providing gifted deposits, third-party contributors, company purchasers and beneficial owners.

These checks may be requested during the offer process.

**AML Compliance Fee:** Abode Midlands Ltd charge a non-refundable fee of £30.00 inclusive of VAT per individual requiring identity verification. This applies to each purchaser and, where additional individual verification is necessary, any person providing gifted funds or otherwise contributing to the purchase.

The fee is payable in advance of the verification service commencing and covers the administration and processing of the relevant checks. Verification is undertaken with the assistance of our appointed compliance provider, Thirdfort. These checks are undertaken for identity verification and anti-money laundering purposes and do not constitute an application for credit.

Additional documentation and enhanced due diligence may be required depending on the circumstances of the transaction, including the purchaser's financial arrangements and the origin of funds.

Abode Midlands Ltd will ordinarily require satisfactory completion of its due diligence procedures before issuing a Memorandum of Sale and formally progressing the transaction.

Where Abode Midlands Ltd is unable to complete legally required due diligence, we may be unable to proceed with the transaction.

## PIF Disclaimer - Derby/Swadlincote Office

### Property Particulars

These particulars have been prepared by Abode (Midlands) Limited in good faith, using information verified by the seller, property inspections and relevant third-party sources. Reasonable steps have been taken to ensure accuracy and disclose material information, although certain details may not have been independently verified and may be subject to change.

### Measurements and Floor Plans

All measurements and floor areas are approximate. Floor plans are for illustrative purposes, may not be to scale and should not be relied upon for precise measurements.

### Photographs and Illustrations

Photographs show the property's appearance at the time taken. Furniture and appliances shown may not be included. A.I. created images and digitally altered photographs are illustrative, with material alterations identified where appropriate.

### Services and Installations

Unless stated otherwise, Abode has not tested any services, installations or appliances. Purchasers should obtain appropriate professional inspections where required.

### Tenure and Legal Matters

Information concerning tenure, boundaries, rights of way, covenants, planning and building regulations is based on available information. Purchasers should ask their solicitor to verify these matters before entering into a binding contract.

### Fixtures and Fittings

Only fixtures, fittings and contents expressly agreed as part of the sale are included.

### General


Please contact Abode for clarification of any information important to your purchase. These particulars do not form part of a contract. Nothing in this disclaimer excludes any liability or consumer rights that cannot lawfully be excluded.

### Service Charges and Management Fees

Modern and new-build properties may be subject to service charges or estate management fees. Purchasers should confirm details with their solicitor.





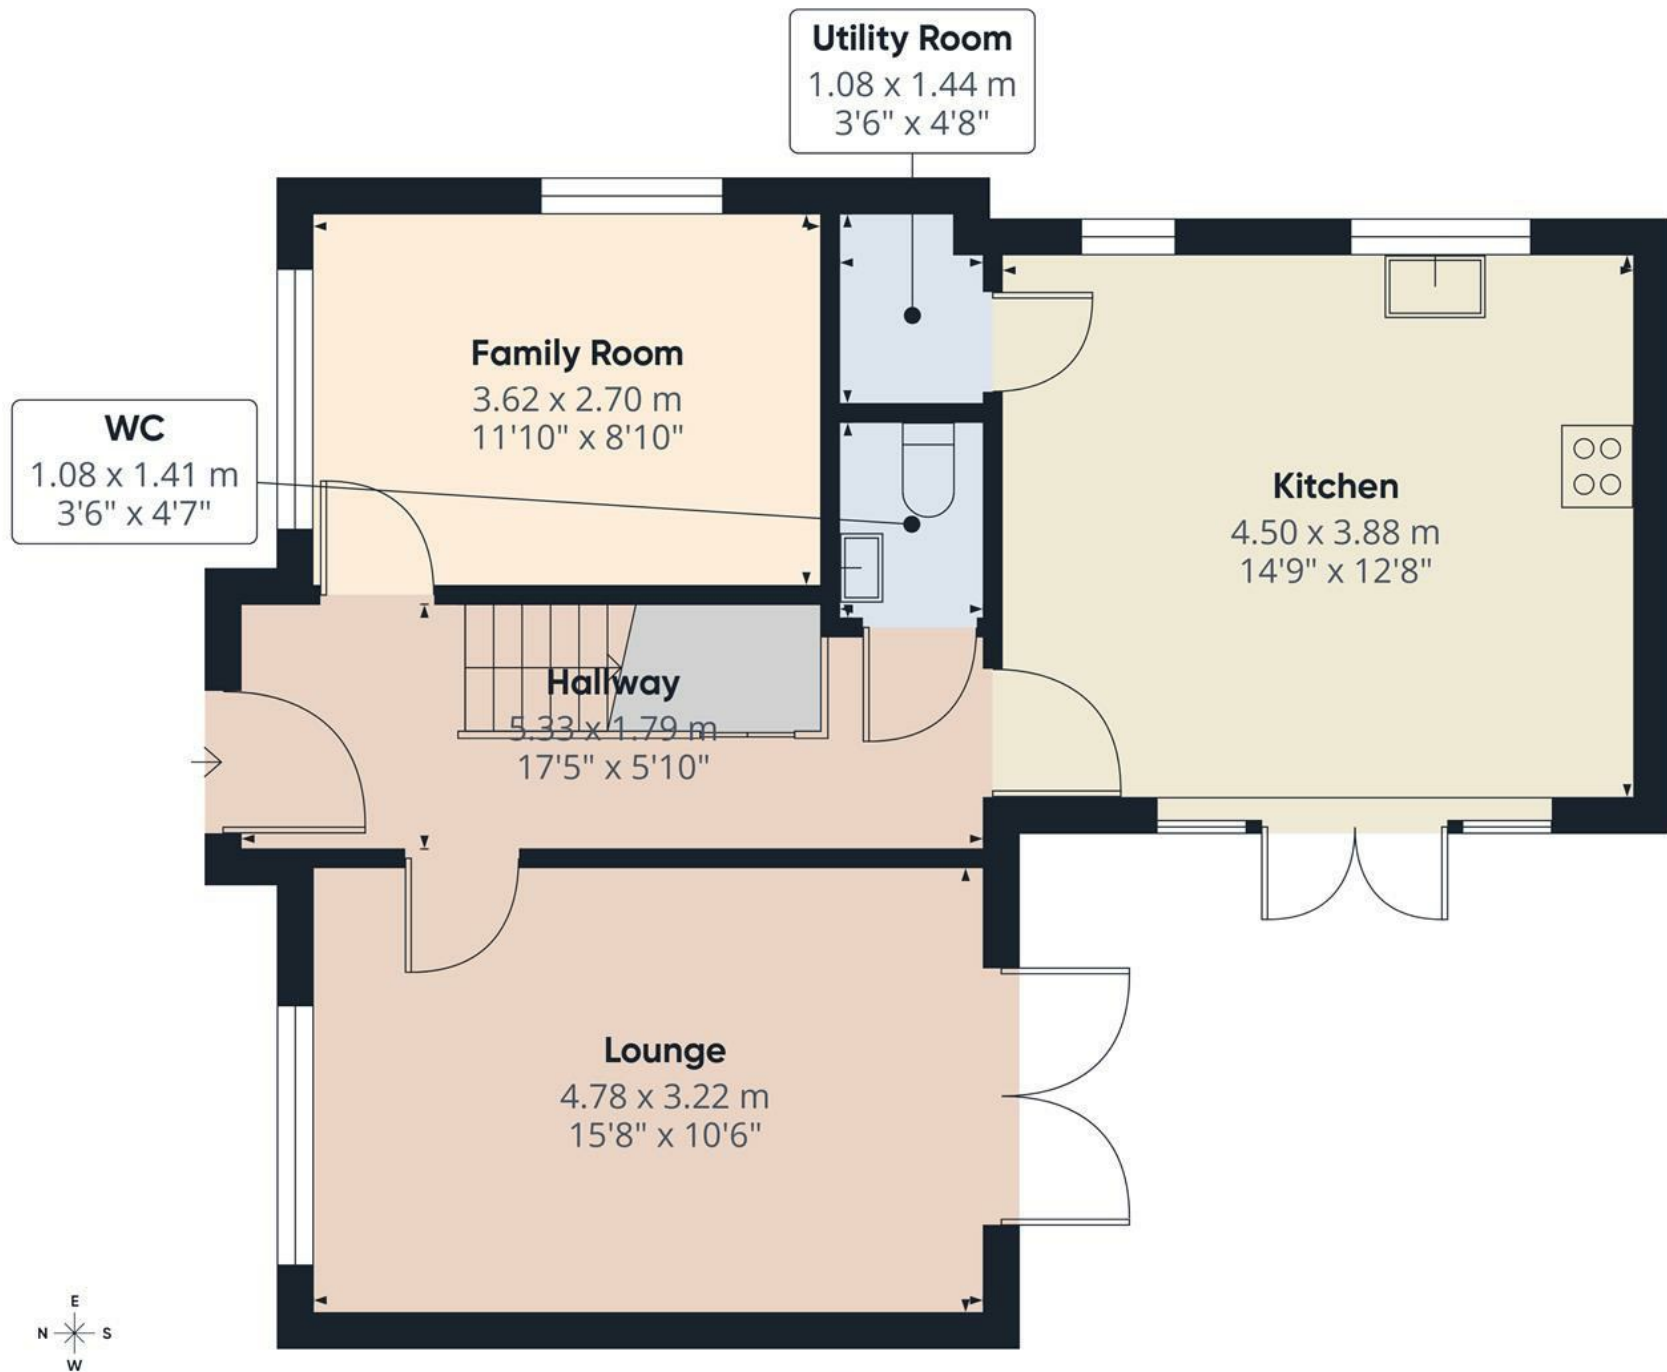

Floor 0

Approximate total area<sup>(1)</sup>  
56.5 m<sup>2</sup>  
608 ft<sup>2</sup>

(1) Excluding balconies and terraces

Calculations reference the RICS IPMS 3C standard. Measurements are approximate and not to scale. This floor plan is intended for illustration only.



Approximate total area<sup>(1)</sup>

51.9 m<sup>2</sup>  
559 ft<sup>2</sup>

(1) Excluding balconies and terraces

Calculations reference the RICS IPMS 3C standard. Measurements are approximate and not to scale. This floor plan is intended for illustration only.

GIRAFFE360

### En Suite

1.73 x 2.86 m  
5'8" x 9'4"

### Bedroom

3.93 x 3.36 m  
12'10" x 11'0"

### Bedroom

3.34 x 3.89 m  
10'11" x 12'9"

### Bathroom

1.68 x 2.33 m  
5'6" x 7'7"

### Landing

4.80 x 2.98 m  
15'8" x 9'9"

### Bedroom


2.38 x 3.05 m  
7'9" x 10'0"

### Bedroom

2.33 x 3.07 m  
7'7" x 10'0"



Floor 1

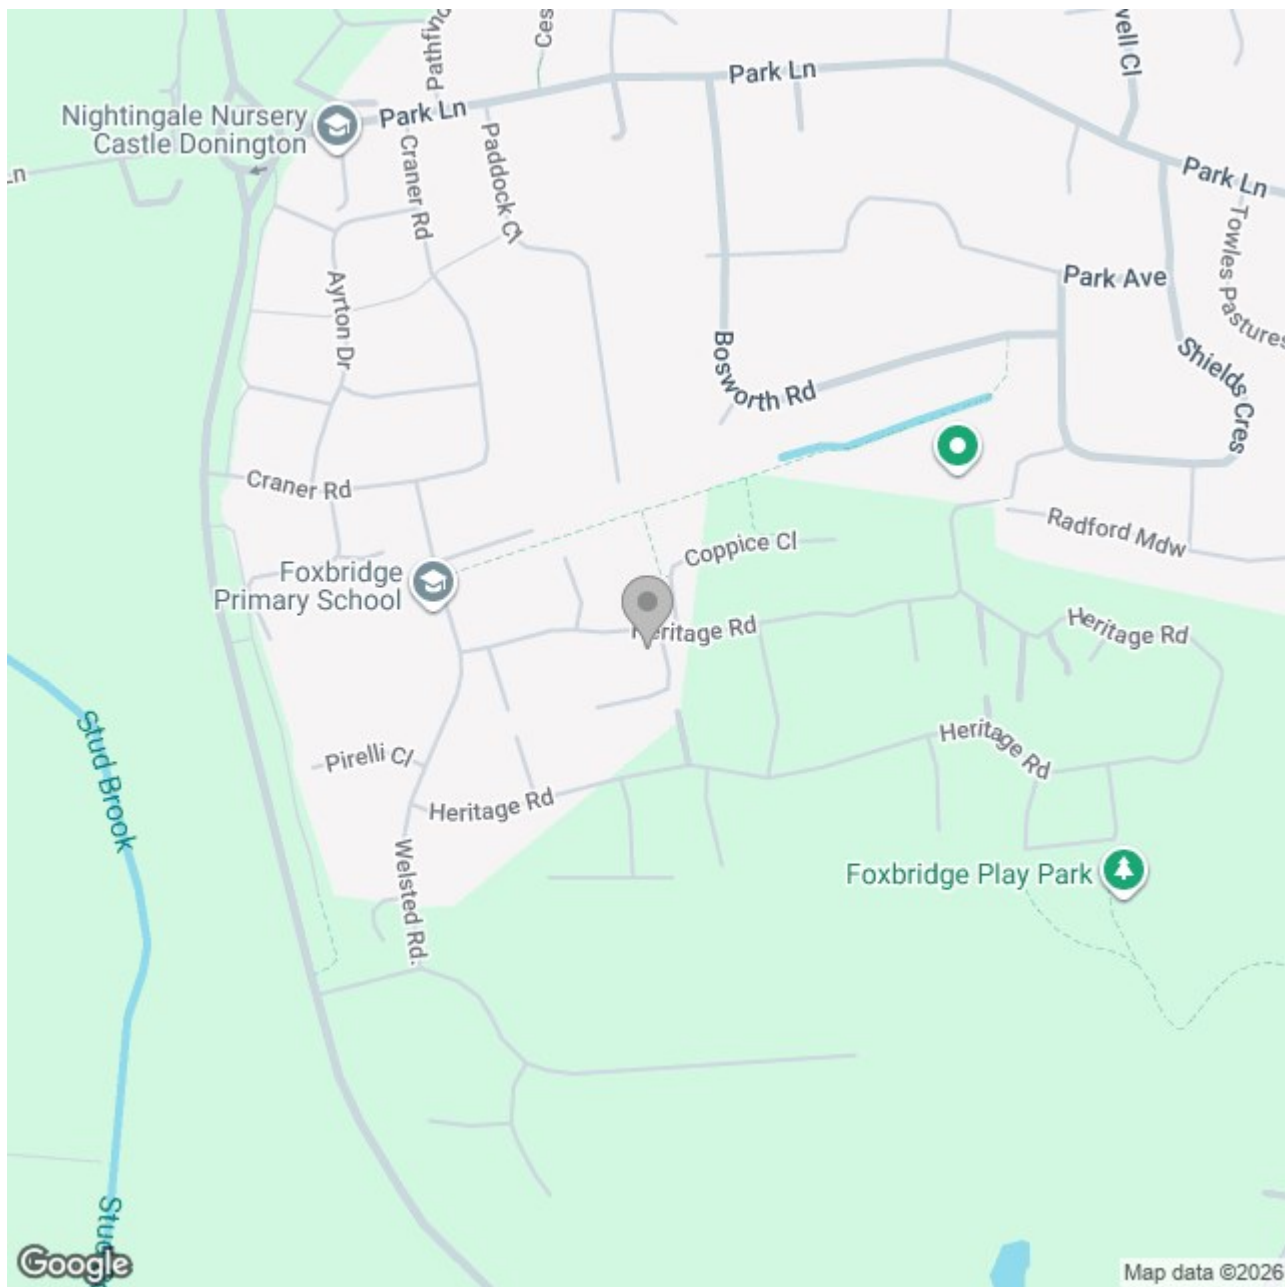

### Energy Efficiency Rating

|                                             | Current   | Potential |
|---------------------------------------------|-----------|-----------|
| Very energy efficient - lower running costs |           |           |
| (92 plus) <b>A</b>                          |           | <b>94</b> |
| (81-91) <b>B</b>                            | <b>85</b> |           |
| (69-80) <b>C</b>                            |           |           |
| (55-68) <b>D</b>                            |           |           |
| (39-54) <b>E</b>                            |           |           |
| (21-38) <b>F</b>                            |           |           |
| (1-20) <b>G</b>                             |           |           |
| Not energy efficient - higher running costs |           |           |

**England & Wales**

EU Directive  
2002/91/EC