ABODE
SALES & LETTINGS

Westminster Drive, Church Gresley, Derbyshire, DE11 9RX

£420,000



https://www.abodemidlands.co.uk/







**** STUNNING AND HIGH SPECIFICATION DETACHED FAMILY HOME **** FIVE BEDROOMS AND THREE BATHROOMS **** This is a beautifully presented property offered for sale with no upward chain and in brief offers a hallway, guest cloakroom, lounge and a fitted living and dining kitchen with matching extended bootility room (part taken from the garage). The first floor offers four bedrooms, ensuite shower room and a family bathroom The top floor offers a master bedroom with wardrobes and a re-fitted en suite. Enclosed garden, drive and the remainder of the garage for storage. INTERNAL VIEWING IS HIGHLY RECOMMENDED.

ABODE
SALES & LETTINGS

HALL
Entrance door into the hall with stairs to the first floor, radiator and doors to -

CLOAKROOM
Low flush wc, wash hand basin, radiator and a upvc double glazed window.

LOUNGE
Double doors from the hall, upvc double glazed picture window to the front and a window to the side, radiator.

KITCHEN DINER
Fitted wall mounted, base and drawer units with Quartz work surfaces, matching breakfast bar and a sink unit with a boiling tap. Fitted electric range style cooker with extractor hood, integrated fridge freezer and dishwasher. Two cast iron style radiators, upvc double glazed window and doors onto the garden.

BOOTILITY ROOM
Extended room to offer a boot room and a utility room. Matching fitted units including a coat and boot station with built in bench. Belfast sink. Plumbing for a washing machine, further appliance spaces, cast iron style radiator, window and door onto the garden.

FIRST FLOOR LANDING
Stairs to the second floor and doors to -



BEDROOM
Wardrobes, radiator and upvc double glazed window and a Juliette balcony.

EN SUITE
Double shower, wash hand basin, radiator, low flush wc, upvc double glazed window.

BEDROOM
Wardrobes, radiator and upvc double glazed window.





ABODE


ABODE


ABODE


ABODE


ABODE

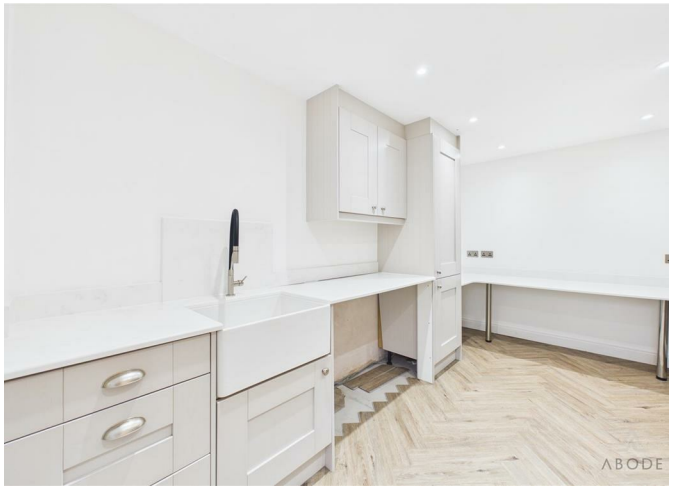
ABODE







BEDROOM
Wardrobes, radiator and upvc double glazed window.

BEDROOM
Wardrobes, radiator and upvc double glazed window.

SECOND FLOOR
Upvc double glazed window and a door to the master bedroom.

MASTER BEDROOM
Velux balcony roof windows, radiator, fitted wardrobes with double door entrance into the ensuite.

EN SUITE
Re-fitted high specification suite offering a free standing bath with more tap and shower attachment. Vanity sink unit with 2 mixer taps and storage drawers under, walk-in rainfall shower, low flush wc, ladder style radiator.

OUTSIDE
Good size drive to the front, up and over door to the front part of the garage. Side gated access to the enclosed rear garden offering a lawn, patio and mature shrubs.


ABODE


ABODE


ABODE


ABODE


ABODE



ABODE



ABODE


ABODE


ABODE


ABODE

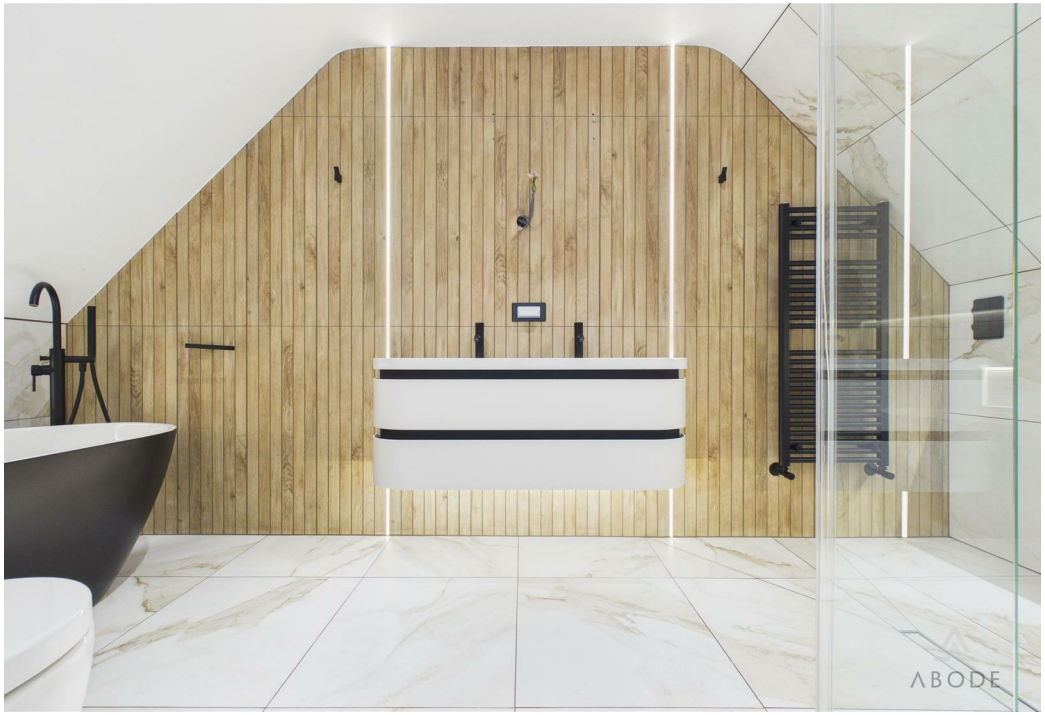
ABODE

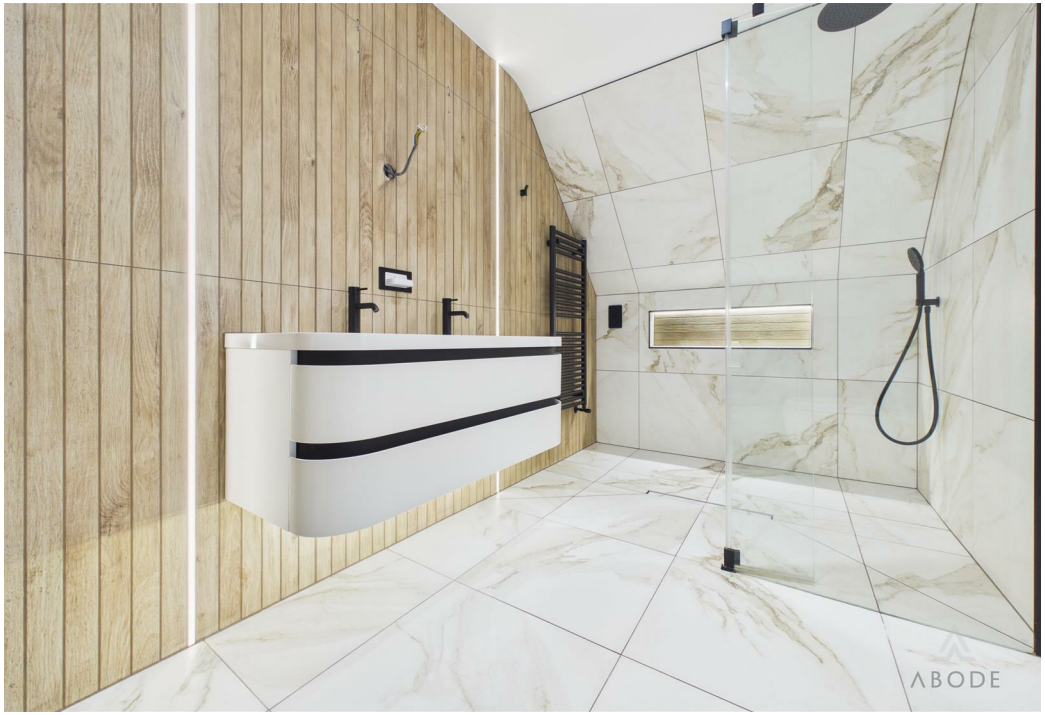
ABODE


ABODE


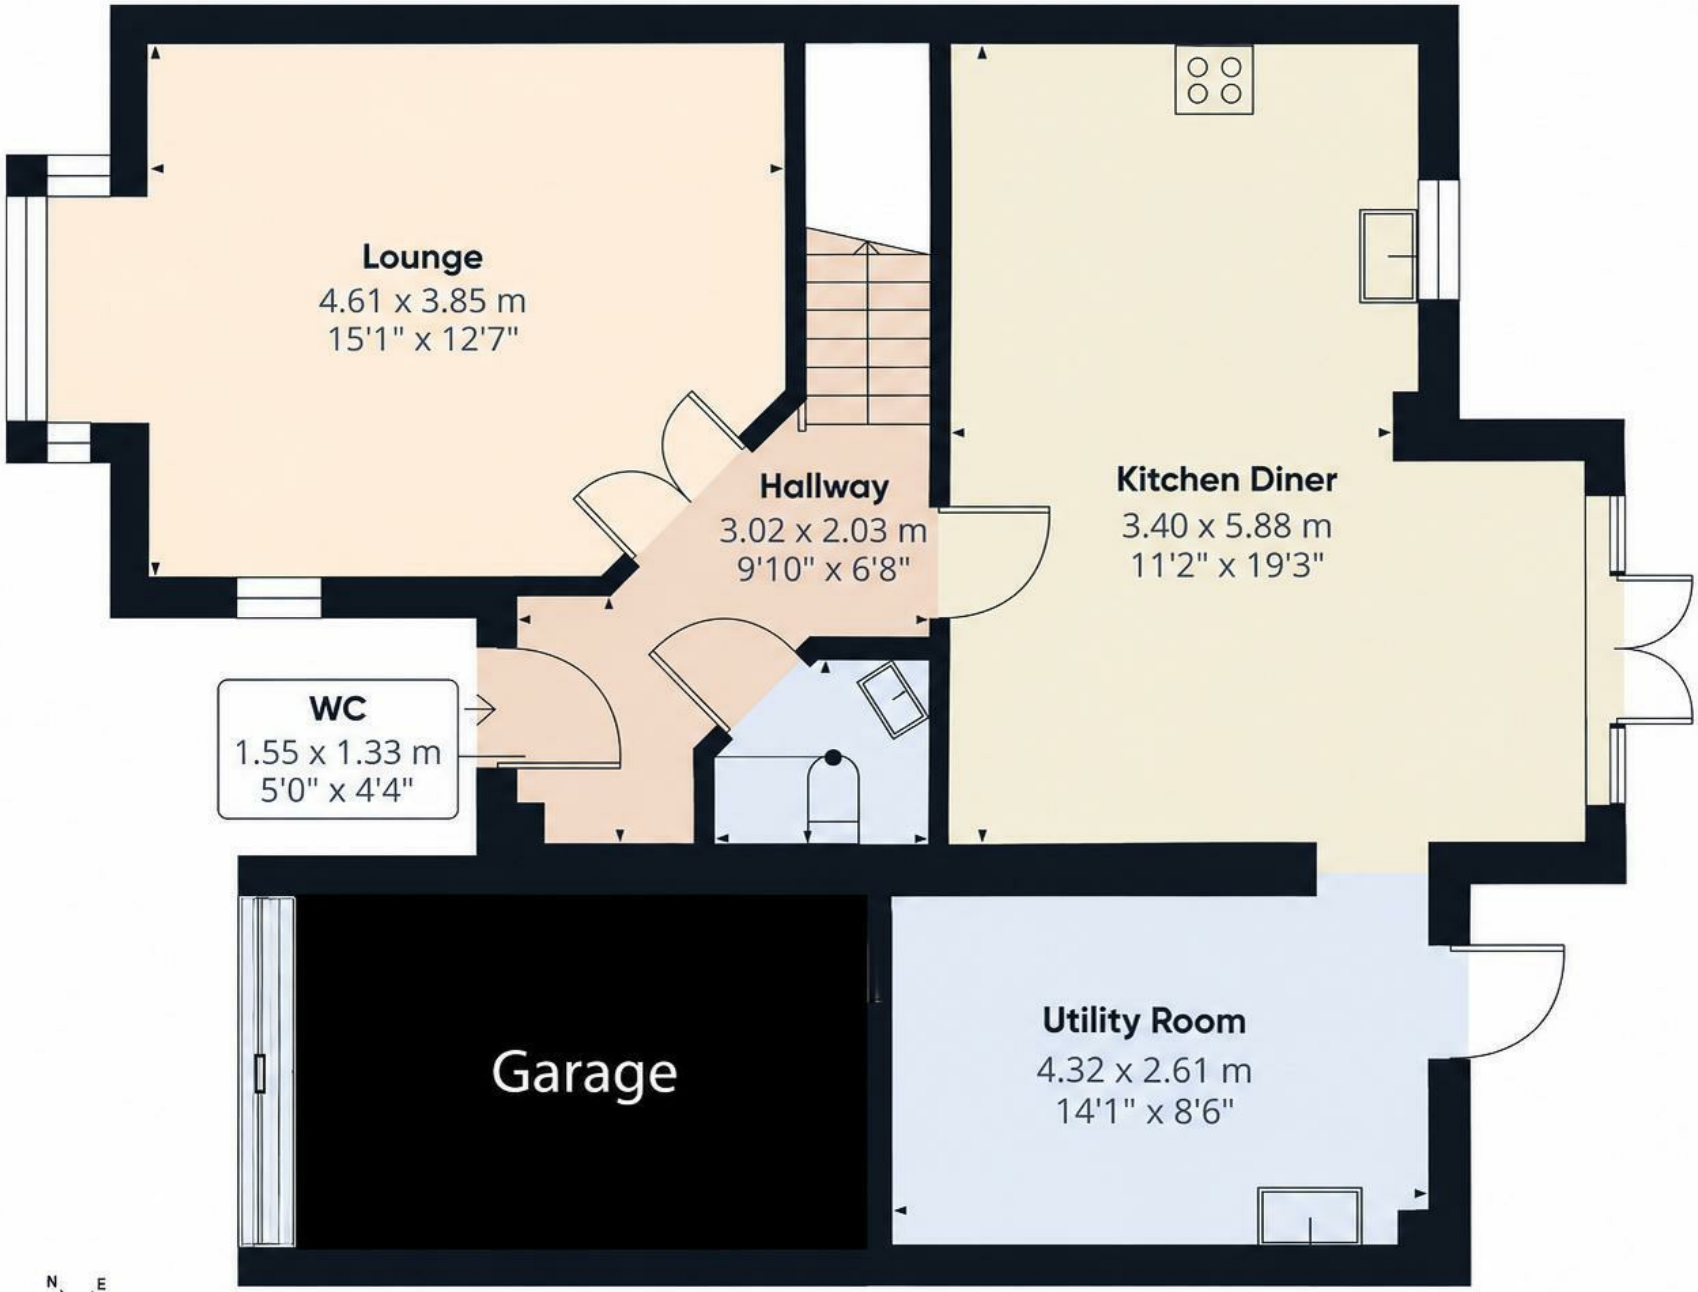

Floor 0

ABODE

Approximate total area(1)


63.9 m²

687 ft²

(1) Excluding balconies and terraces

Calculations reference the RICS IPMS 3C standard. Measurements are approximate and not to scale. This floor plan is intended for illustration only.

GIRAFFE360

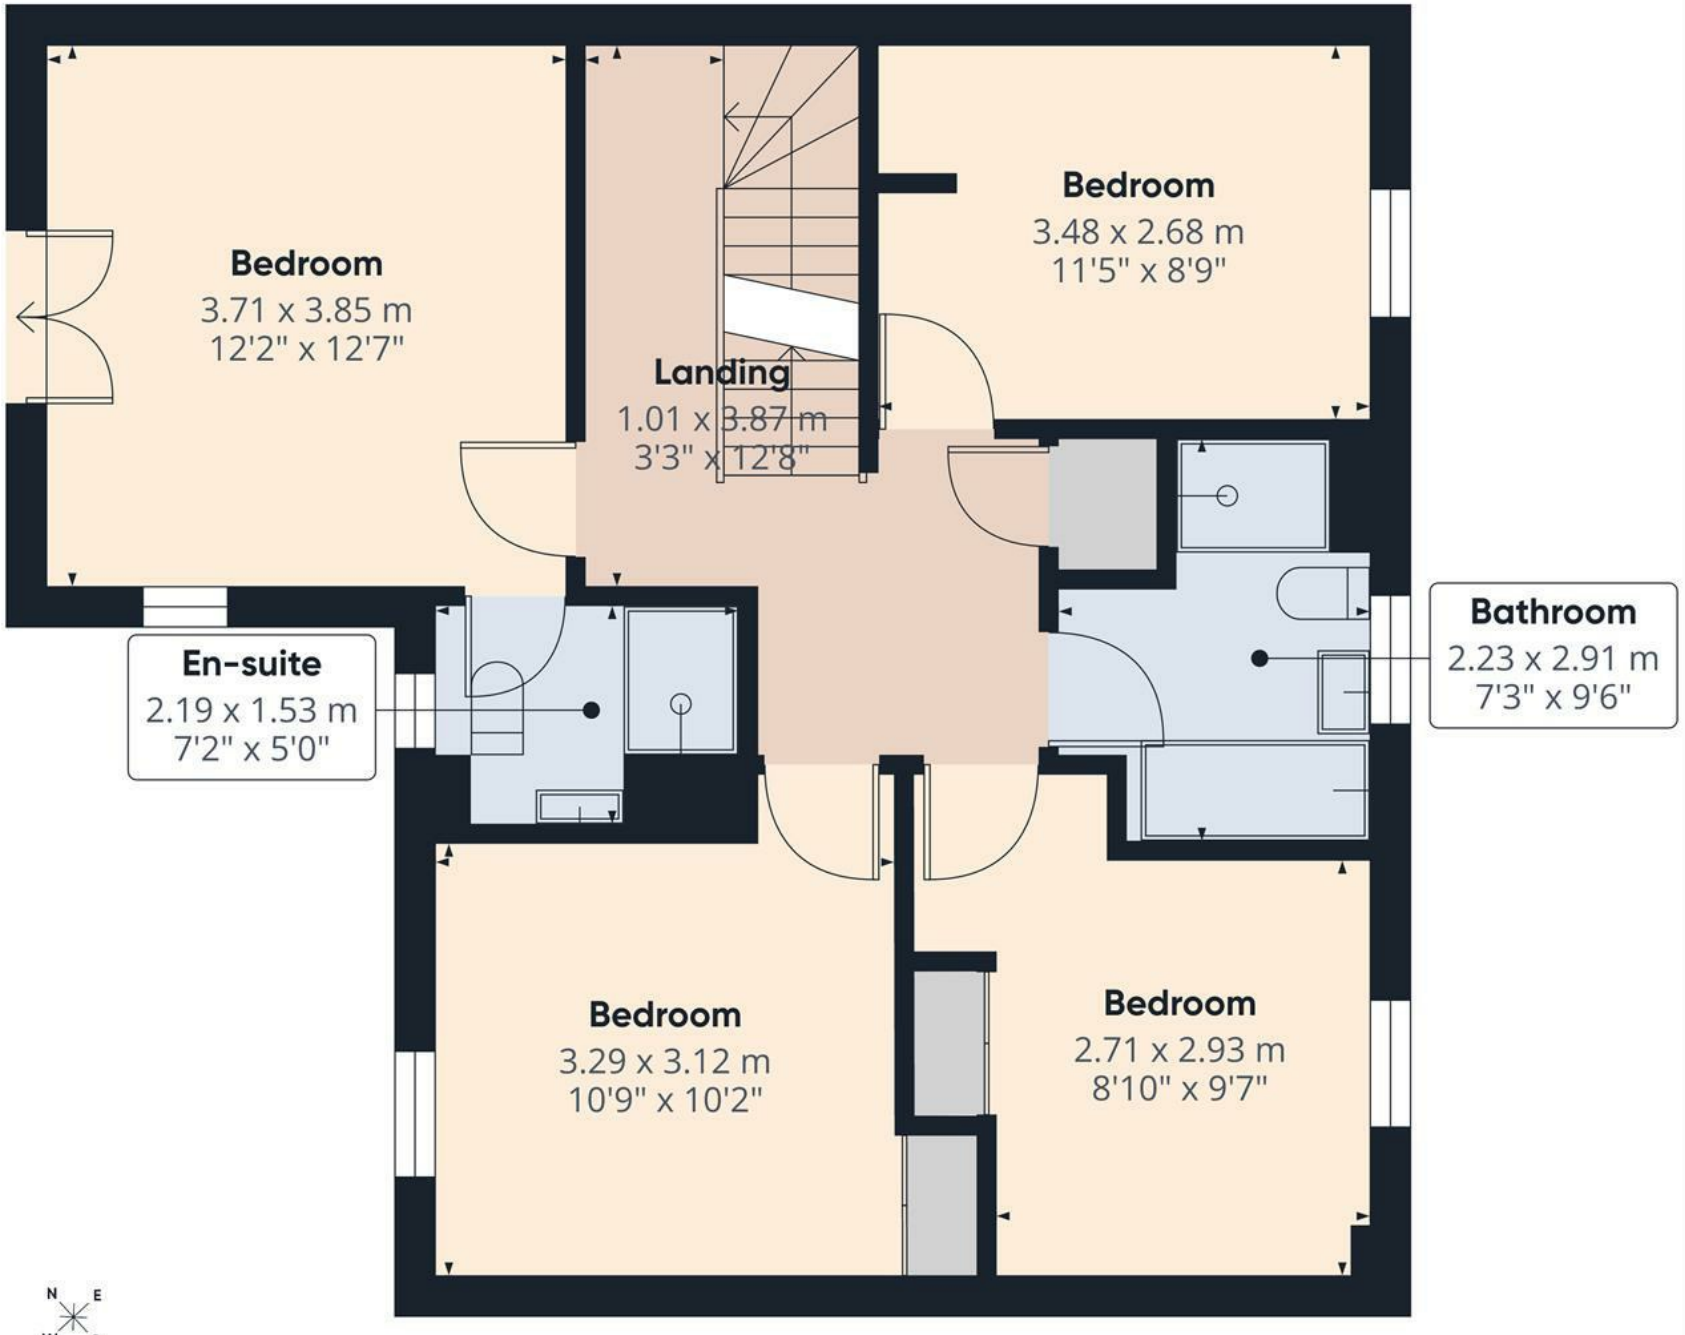

Floor 1

ABODE

Approximate total area(1)


62.6 m²

672 ft²

(1) Excluding balconies and terraces

Calculations reference the RICS IPMS 3C standard. Measurements are approximate and not to scale. This floor plan is intended for illustration only.

GIRAFFE360

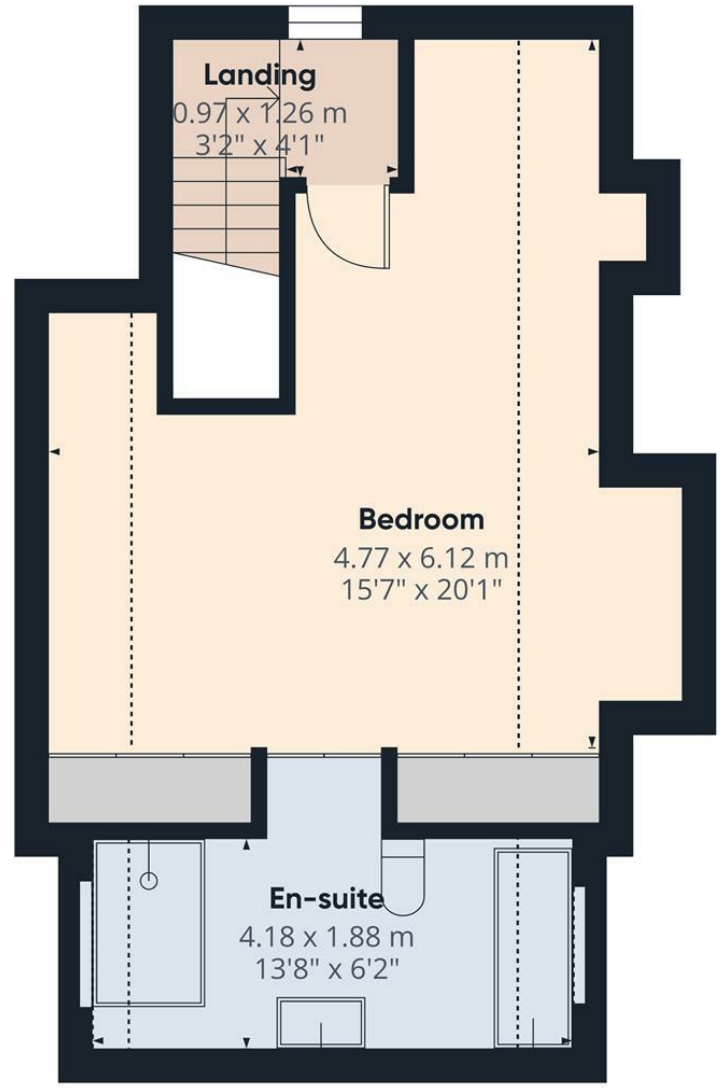

Floor 2

ABODE

Approximate total area(1)

35.2 m²

380 ft²

Reduced headroom

9.6 m²

103 ft²


(1) Excluding balconies and terraces

Reduced headroom

..... Below 1.5 m/5 ft

Calculations reference the RICS IPMS 3C standard. Measurements are approximate and not to scale. This floor plan is intended for illustration only.

GIRAFFE360

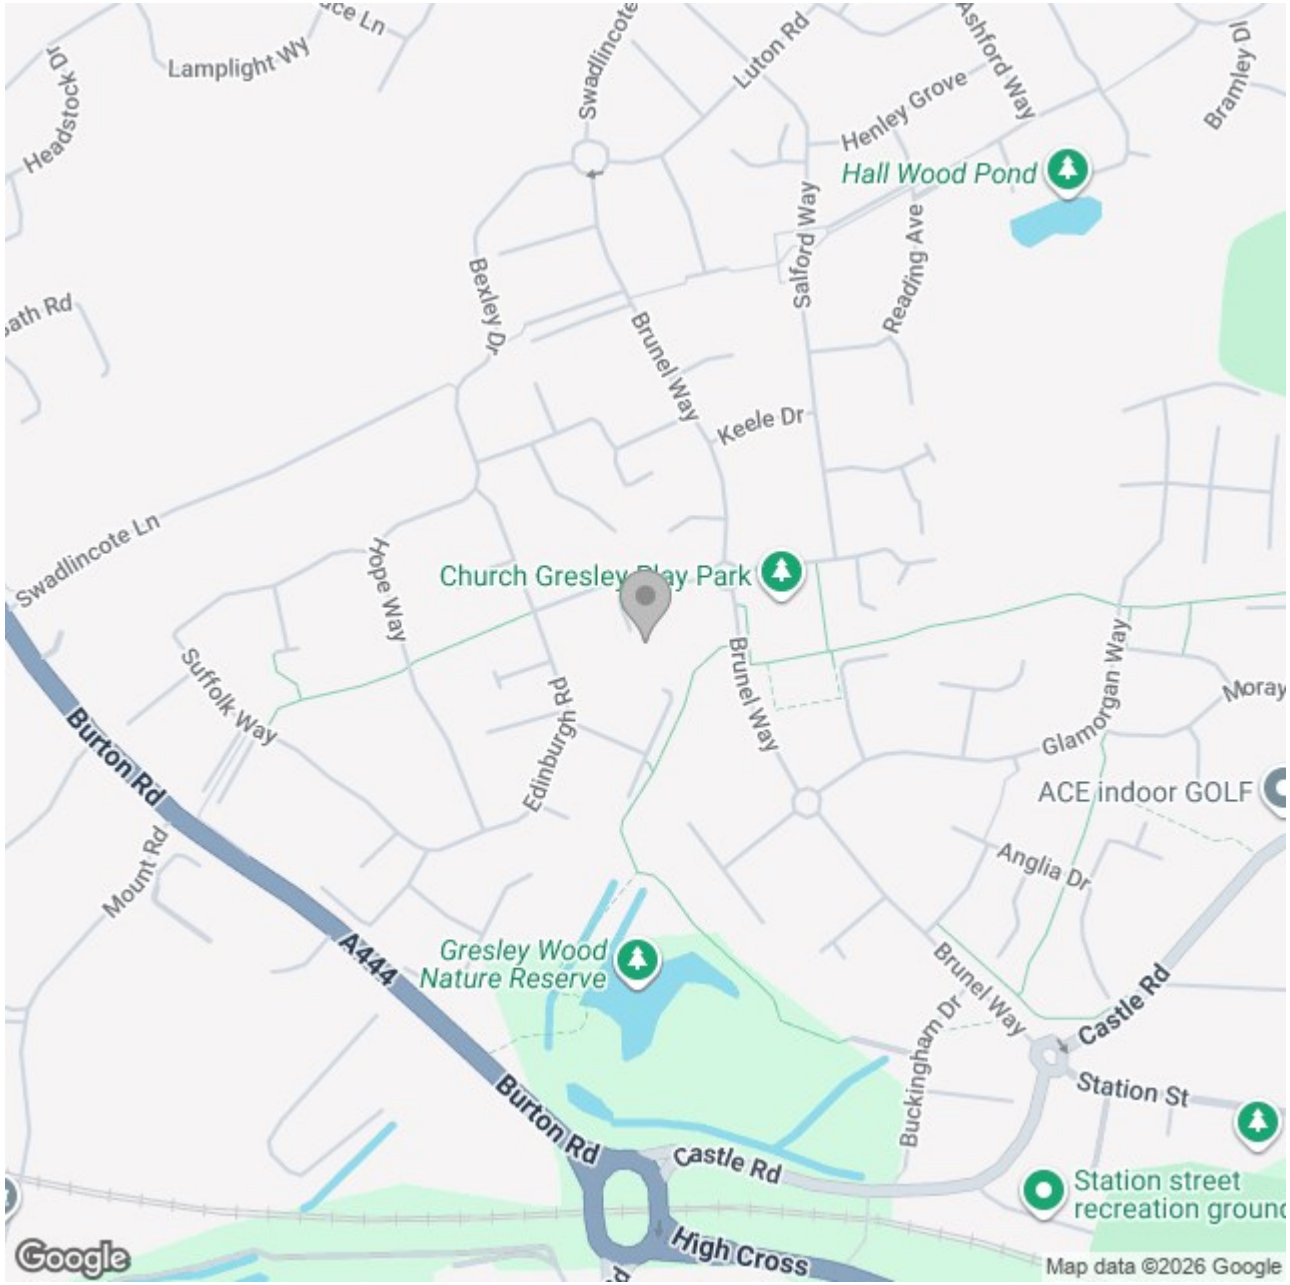

Energy Efficiency Rating

	Current	Potential
Very energy efficient - lower running costs		
(92 plus) A		
(81-91) B		84
(69-80) C	80	
(55-68) D		
(39-54) E		
(21-38) F		
(1-20) G		
Not energy efficient - higher running costs		
England & Wales	EU Directive 2002/91/EC	

These particulars, whilst believed to be accurate are set out as a general outline only for guidance and do not constitute any part of an offer or contract. Intending purchasers should not rely on them as statements of representation of fact, but must satisfy themselves by inspection or otherwise as to their accuracy. No person in this firms employment has the authority to make or give any representation or warranty in respect of the property.