ABODE
SALES & LETTINGS

Moonstone Way, Newhall, Derbyshire, DEII 0WZ

£250,000



https://www.abodemidlands.co.uk/







**** IMPRESSIVE MODERN PROPERTY
**** BI FOLD DOORS ONTO THE GARDEN
****

Agents Note: We ask that you undertake enquiries over planning applications to the west of the A444 and seek to satisfy yourself in this regard.

Modern semi detached property offering a hall, lounge with bi-fold doors onto the garden and a fitted kitchen with utility cupboard and guest cloakroom. Three bedrooms, en-suite shower room and a bathroom, enclosed garden and a long drive to the side. NO CHAIN

ABODE
SALES & LETTINGS

HALL
Entrance door into the hall with large storage cupboard for coats and shoes.

KITCHEN
Fitted units with work surfaces and a sink unit. Fitted electric double oven and hob, integrated fridge freezer and dishwasher. Upvc double glazed window and a radiator.

UTILITY
Plumbing and space for a washing machine.

CLOAKROOM
Low flush wc, wash hand basin and radiator.

LOUNGE
Radiator and bifold doors onto the garden.

FIRST FLOOR LANDING
Airing cupboard and doors to -

BEDROOM I
Wardrobe, radiator and upvc double glazed window.

EN SUITE
Shower, low flush wc, vanity sink unit with wash hand basin and drawer under, radiator

BEDROOM 2
Upvc double glazed window and radiator.

BEDROOM 3
Upvc double glazed window and radiator.

BATHROOM
Panel enclosed bath with a shower, low flush wc, wash hand basin and radiator.

OUTSIDE
Enclosed garden with lawn, shed and patio. Long side drive.







ABODE


ABODE


ABODE

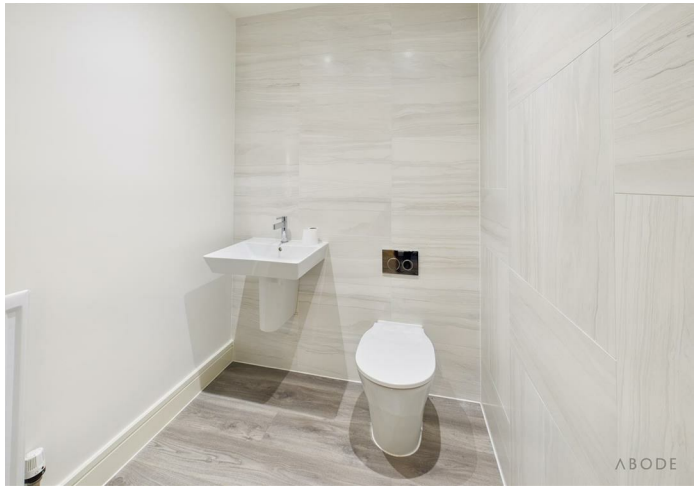
ABODE


ABODE


ABODE







AML Disclaimer - Derby/Swadlincote Office.

In accordance with the Money Laundering, Terrorist Financing and Transfer of Funds (Information on the Payer) Regulations 2017, as amended, Abode Midlands Ltd is legally required to undertake appropriate anti-money laundering checks as part of the property buying and selling process.
All prospective purchasers proceeding with a property transaction will be required to complete appropriate identity verification and provide satisfactory information regarding their purchasing arrangements and source of funds. Where applicable, additional checks may be required for individuals providing gifted deposits, third-party contributors, company purchasers and beneficial owners.

These checks may be requested during the offer process.

AML Compliance Fee: Abode Midlands Ltd charge a non-refundable fee of £30.00 inclusive of VAT per individual requiring identity verification. This applies to each purchaser and, where additional individual verification is necessary, any person providing gifted funds or otherwise contributing to the purchase.

The fee is payable in advance of the verification service commencing and covers the administration and processing of the relevant checks.
Verification is undertaken with the assistance of our appointed compliance provider, Thirdfort. These checks are undertaken for identity verification and anti-money laundering purposes and do not constitute an application for credit.

Additional documentation and enhanced due diligence may be required depending on the circumstances of the transaction, including the purchaser's financial arrangements and the origin of funds.

Abode Midlands Ltd will ordinarily require satisfactory completion of its due diligence procedures before issuing a Memorandum of Sale and formally progressing the transaction.

Where Abode Midlands Ltd is unable to complete legally required due diligence, we may be unable to proceed with the transaction.

PIF Disclaimer - Derby/Swadlincote Office.

Property Particulars

These particulars have been prepared by Abode (Midlands) Limited in good faith, using information verified by the seller, property inspections and relevant third-party sources. Reasonable steps have been taken to ensure accuracy and disclose material information, although certain details may not have been independently verified and may be subject to change.

Measurements and Floor Plans

All measurements and floor areas are approximate. Floor plans are for illustrative purposes, may not be to scale and should not be relied upon for precise measurements.

Photographs and Illustrations

Photographs show the property's appearance at the time taken. Furniture and appliances shown may not be included. A.I. created images and digitally altered photographs are illustrative, with material alterations identified where appropriate.

Services and Installations

Unless stated otherwise, Abode has not tested any services, installations or appliances. Purchasers should obtain appropriate professional inspections where required.

Tenure and Legal Matters

Information concerning tenure, boundaries, rights of way, covenants, planning and building regulations is based on available information. Purchasers should ask their solicitor to verify these matters before entering into a binding contract.

Fixtures and Fittings

Only fixtures, fittings and contents expressly agreed as part of the sale are included.

General

Please contact Abode for clarification of any information important to your purchase. These particulars do not form part of a contract. Nothing in this disclaimer excludes any liability or consumer rights that cannot lawfully be excluded.


Service Charges and Management Fees

Modern and new-build properties may be subject to service charges or estate management fees. Purchasers should confirm details with their solicitor.


ABODE


ABODE


ABODE

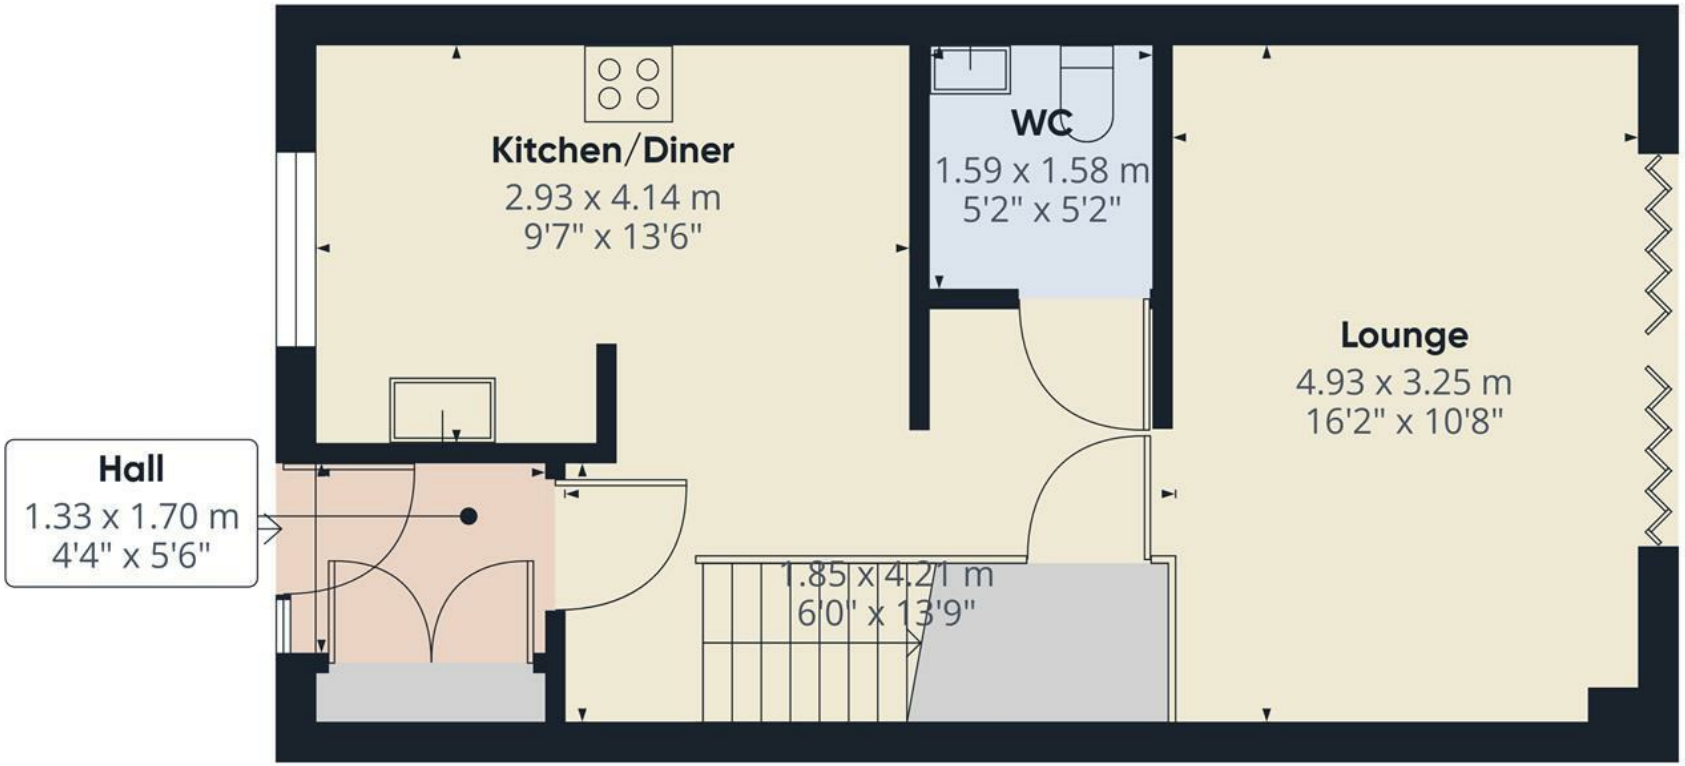

ABODE

Approximate total area(1)

44.5 m²

480 ft²


(1) Excluding balconies and terraces

Calculations reference the RICS IPMS 3C standard. Measurements are approximate and not to scale. This floor plan is intended for illustration only.

GIRAFFE360

S
E W
N

Floor 0

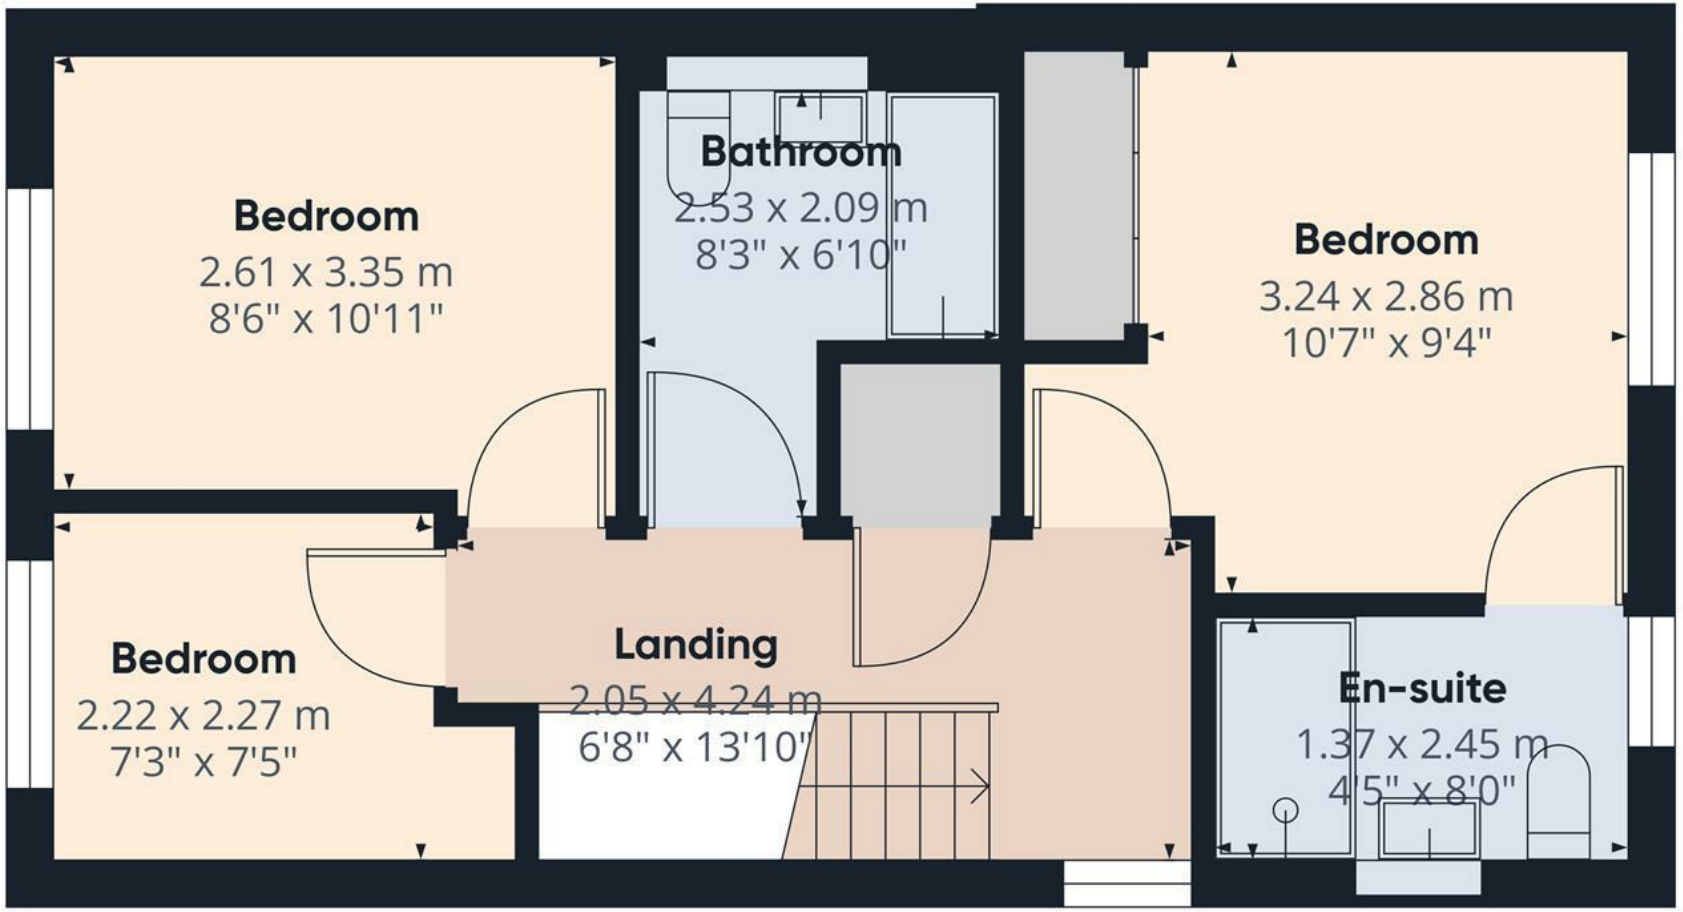

ABODE

Approximate total area(1)

40.4 m²

436 ft²


(1) Excluding balconies and terraces

Calculations reference the RICS IPMS 3C standard. Measurements are approximate and not to scale. This floor plan is intended for illustration only.

GIRAFFE360

S
E W
N

Floor 1

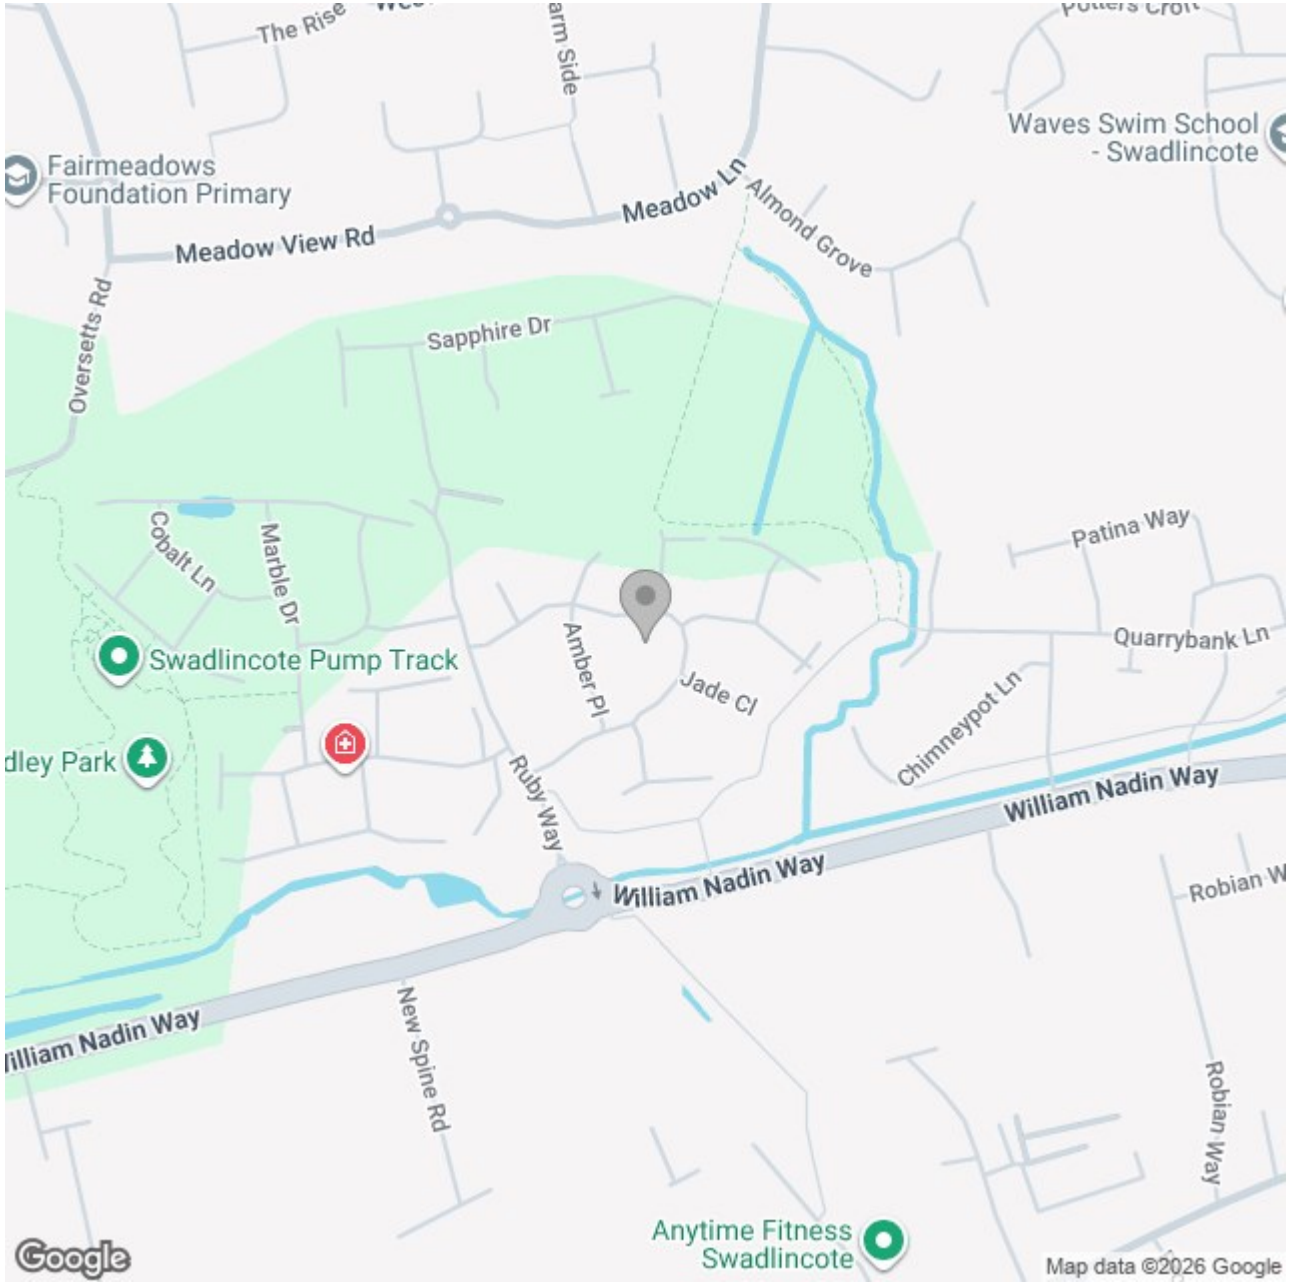

Energy Efficiency Rating

	Current	Potential
Very energy efficient - lower running costs		
(92 plus) A		
(81-91) B	84	
(69-80) C		95
(55-68) D		
(39-54) E		
(21-38) F		
(1-20) G		
Not energy efficient - higher running costs		
England & Wales	EU Directive 2002/91/EC	

ABODE SALES & LETTINGS

https://www.abodemidlands.co.ul

These particulars, whilst believed to be accurate are set out as a general outline only for guidance and do not constitute any part of an offer or contract. Intending purchasers should not rely on them as statements of representation of fact, but must satisfy themselves by inspection or otherwise as to their accuracy. No person in this firms employment has the authority to make or give any representation or warranty in respect of the property.