Notes:

**NOT FOR CONSTRUCTION; design is intended for workstage noted below. Further input/completion of design is required by specialist contractors and/or appointed lead designers prior to commencing works on site.**

Do not measure from the drawings. All dimensions to be confirmed prior to ordering and installation.

For any discrepancies in the drawings the contractor is to inform the Architect.

All drawings to be read in conjuction with the Specification, Structural Engineer's and other consultants' drawings.

Contractor to visit site to become aware of any site conditions.

Health and Safety Information
(L = latent risk C = construction phase risk)

| Revision | DR/CHK | Date | Comments |
|---|---|---|---|

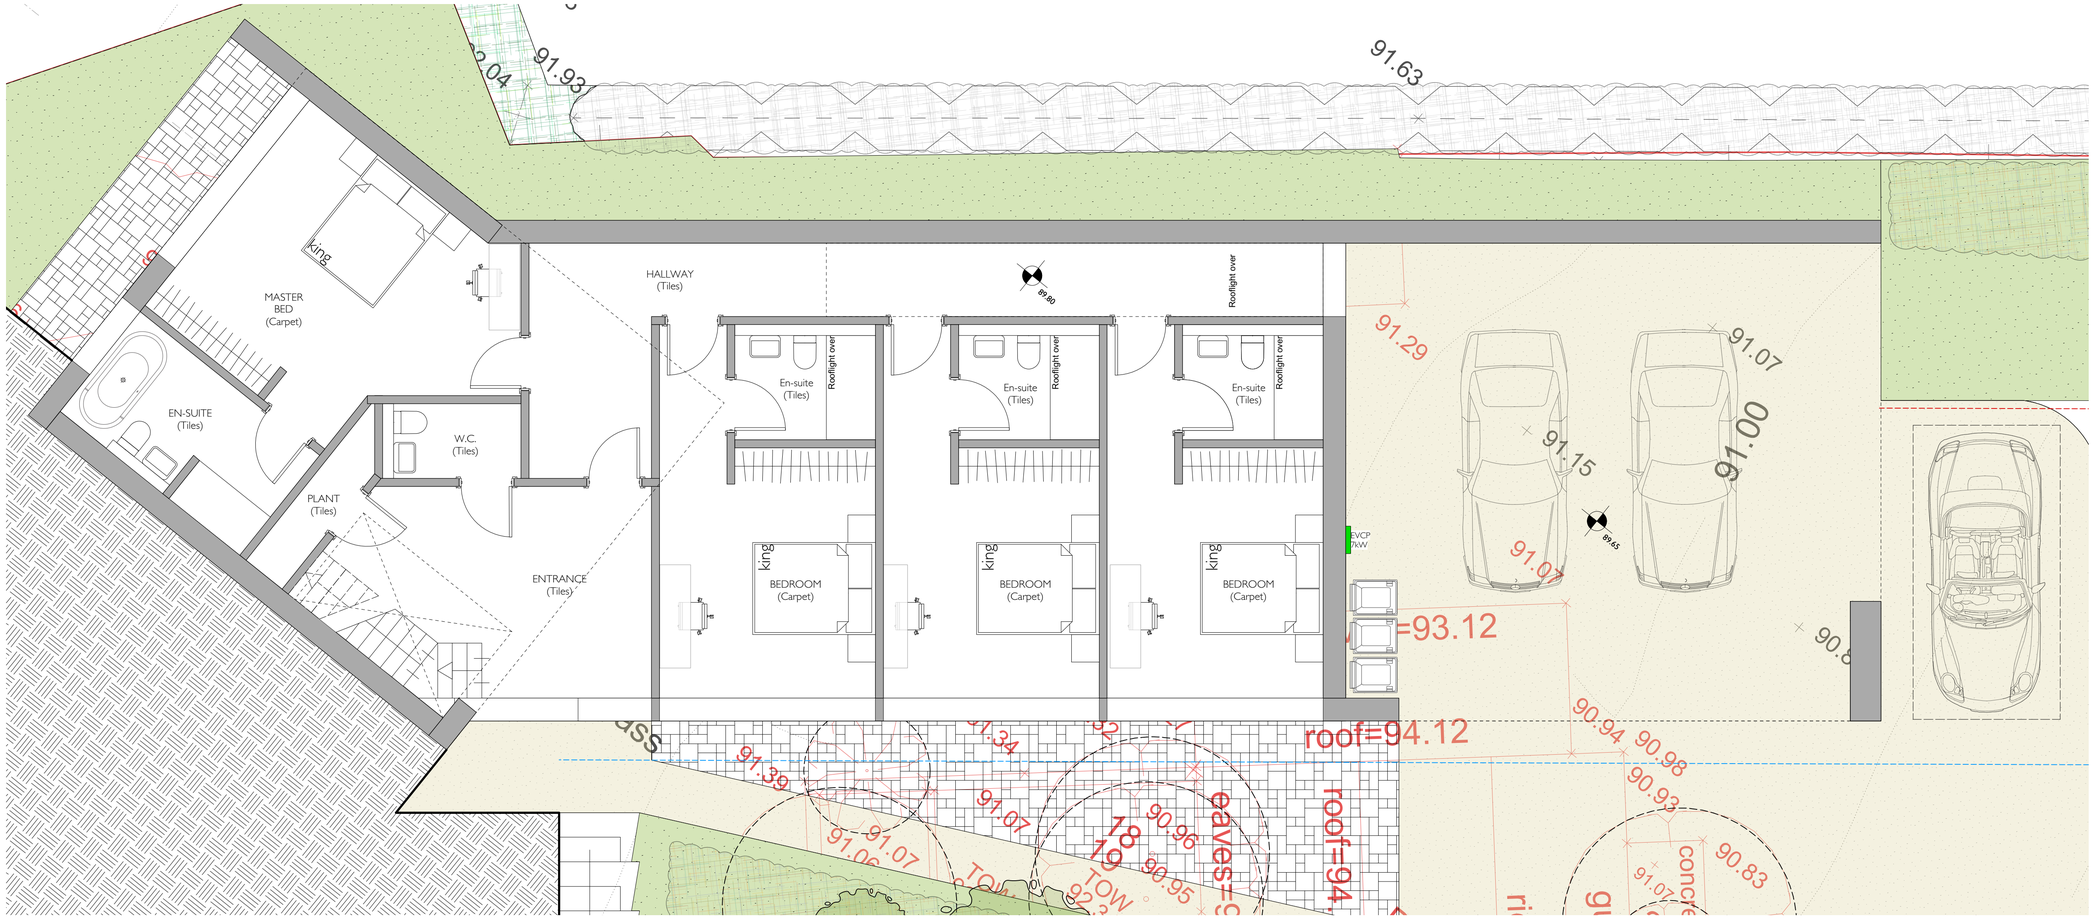


Ground Floor Plan: As Proposed

# DETAILED DESIGN (STAGE 3)

Scale Bar 1:50 0 1 2 3 M


STUDIO SPICER ARCHITECTS
7 Mansell Street, Stratford-upon-Avon,
Warwickshire, CV37 6NR
Tel: 01789 293452
www.studiospicer.co.uk


client
Mr. Dylan Izaak

project
Land off Grafton Lodge
Grafton Lane
Binton

drawing title
Ground Floor Plan: As Proposed

| scale | date | Drawn by | Checked by |
|---|---|---|---|
| 1:50 @ A1 | 04.01.2021 | EG | OS |

CAD file: 455_Proposed_R6
CAD format: Vectorworks

project: 455_AR_330_003
drawing number
rev

Copyright all material Studio Spicer Architecture Limited